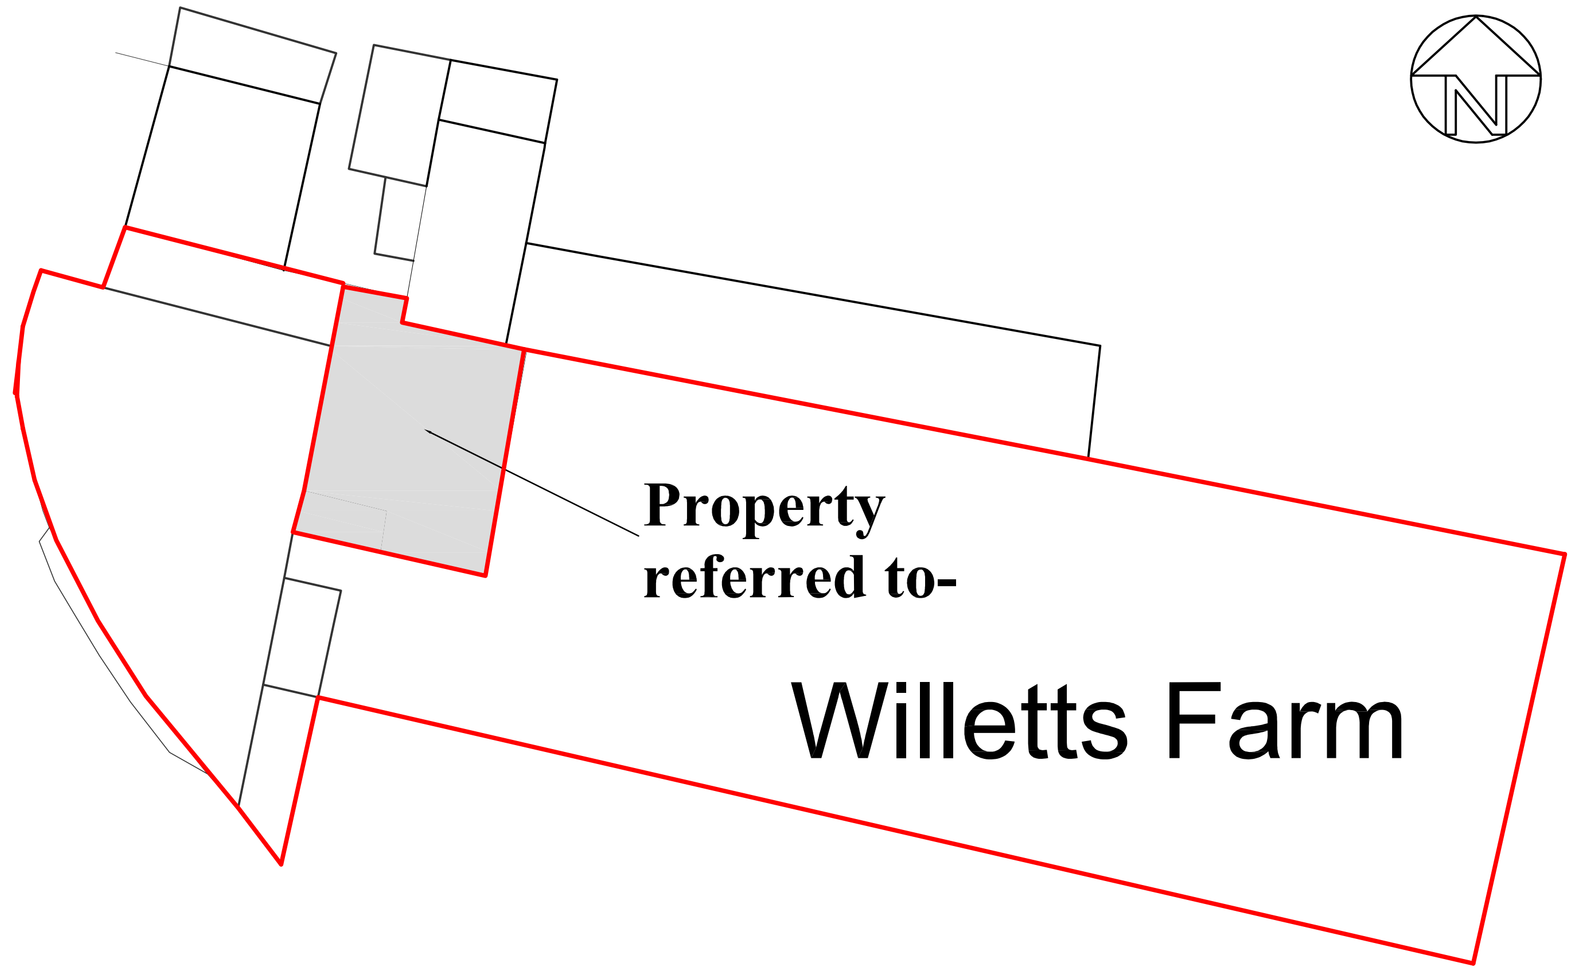

Site Plan

Scale 1:200



Ordnance Survey, (c) Crown Copyright 2020. All rights reserved. Licence number 100022432

Location Plan Scale 1:1250

This drawing is not a contractual/constructual specification. and is intended for planning purposes only.
Please refer to indvidual contractors written specifications and details for contractual details.

All work must conform with Planning, Building Control and CDM Regulations. Dimensions to be checked on site prior to commencement of work.
E&OE

REV	REVISION	DATE	B

Ivan J. Cooper (Moorside) Ltd
Architectural & Engineering Design
Cauldon Lowe, Stoke on Trent, ST10 3ET.
Tel: 01538 702738

CLIENT
Mr & Mrs P Kirkham

CONTRACT Window Replacements at:-
Willets Farmhouse
Alderwasley
Belper
DE56 2RA

TITLE
Site and Location Plans

CONTRACT No	K Wainman Associates
SCALES	As Indicated
DATE 12/08/20	DRAWN ijc

DRAWING NUMBER
3613-01 Original A