Existing Window.
Probably as installed at time of Grade 2 listing

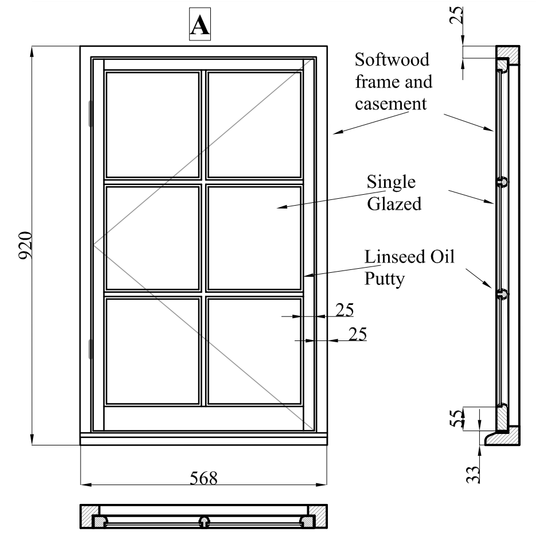

General construction and layout.

This window has severe rot in a large area and requires complete replacement

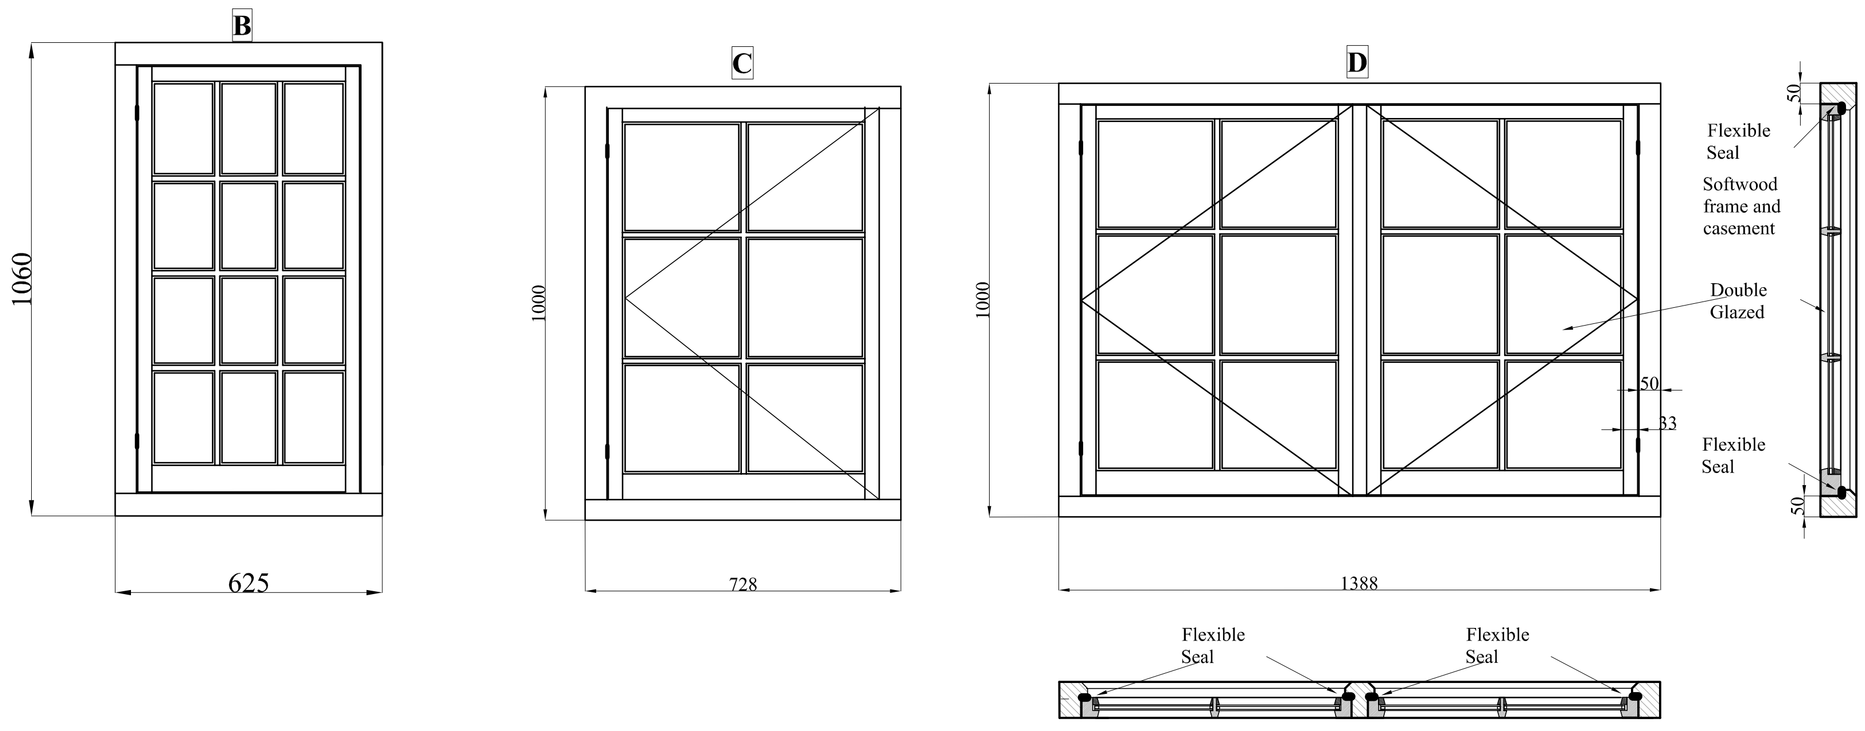

General construction and layout.

Windows B & C construction generally as D.

This drawing is not a contractual/constructual specification. and is intended for planning purposes only.
Please refer to indvidual contractors written specifications and details for contractual details.

All work must conform with Planning, Building Control and CDM Regulations. Dimensions to be checked on site prior to commencement of work.
E&OE

REV	REVISION	DATE

Ivan J. Cooper (Moorside) Ltd
Architectural & Engineering Design
Cauldon Lowe, Stoke on Trent, ST10 3ET
Tel: 01538 702738

CLIENT
Mr & Mrs P Kirkhan

CONTRACT Window Replacements at:-
Willets Farmhouse
Alderwasley
Belper
DE56 2RA

TITLE
Window Details

CONTRACT No	K Wainman Associates
SCALES 1:10	
DATE 12/08/20	DRAWN ijc

DRAWING NUMBER
3613-03

Original A