

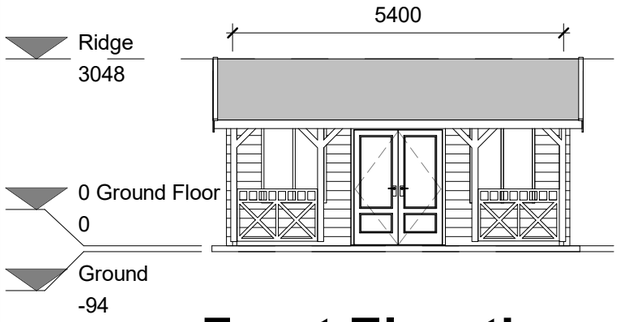



Front Elevation
1 : 100

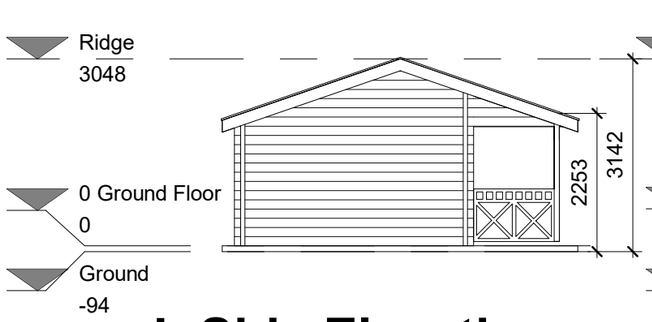


L Side Elevation
1 : 100

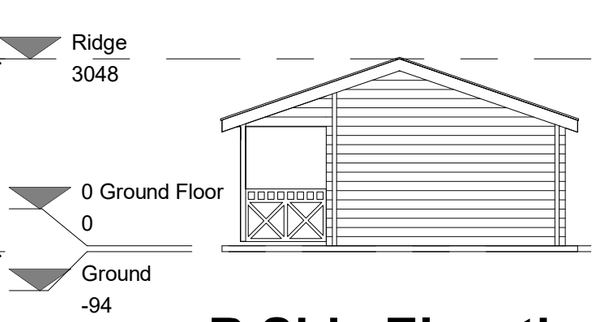

R Side Elevation
1 : 100

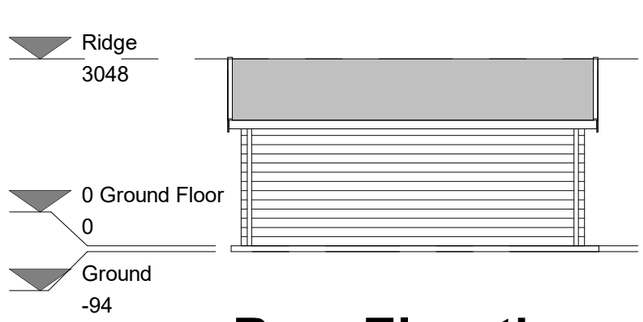


Rear Elevation
1 : 100

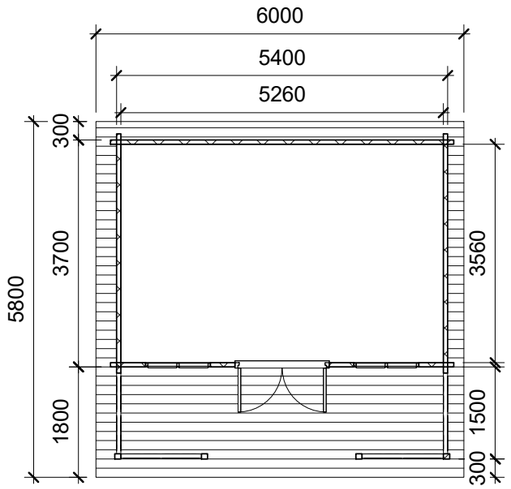


Floor Plan
1 : 100

Roof Plan
1 : 100

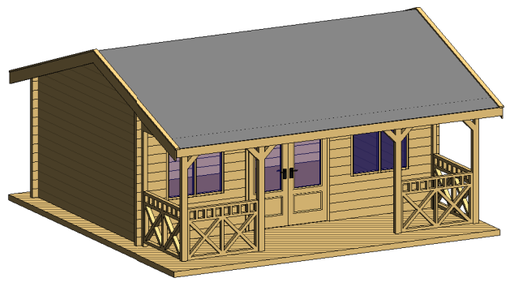

3D Front View

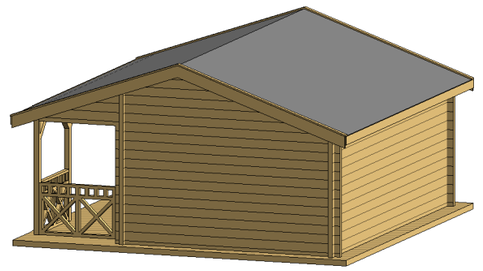

3D Rear View



VISUAL SCALE 1:100 @ A3

Party Wall Act 1996: Party wall agreements are the responsibility of the client. Drawings are for planning purposes only, not construction. Check that this drawing is the latest/final revision. Any dimensions shown are subject to site surveys and all measurements are to be checked on site prior to any construction or manufacture.
All dimensions are in millimetres unless stated otherwise. This drawing is subject to copyright. Drawings can only be used for the purpose they were commissioned & single licence granted, with the express permission of smarteplans. Refer any discrepancy to smarteplans immediately.The client is responsible for defining the correct boundaries & site ownership, smarteplans cannot be held responsible for subsequent Land disputes or any material loss when obtaining information from this plan. It is the responsibility of the client to wait for planning & building regulations approval before commissioning any works.

SMARTePLANS®

0 2 4 6 8m
1:200

smarteplansuk.com

NORTH

CODE	STATUS	SUITABILITY DESCRIPTION	PURPOSE OF ISSUE

PROJECT
5 The Woodridge, Milford, Belper
DE56 0QA

SHEET
Summer House Floor Plans & Elevations

CLIENT
Mr Robin Fugill

Date	Project number	Scale (@ A3)
29/08/2020		1 : 100
Drawn by: SMARTePLANS®	DRWAING NUMBER	REV
Checked by: NC	A3-01	

29/08/2020 12:57:15