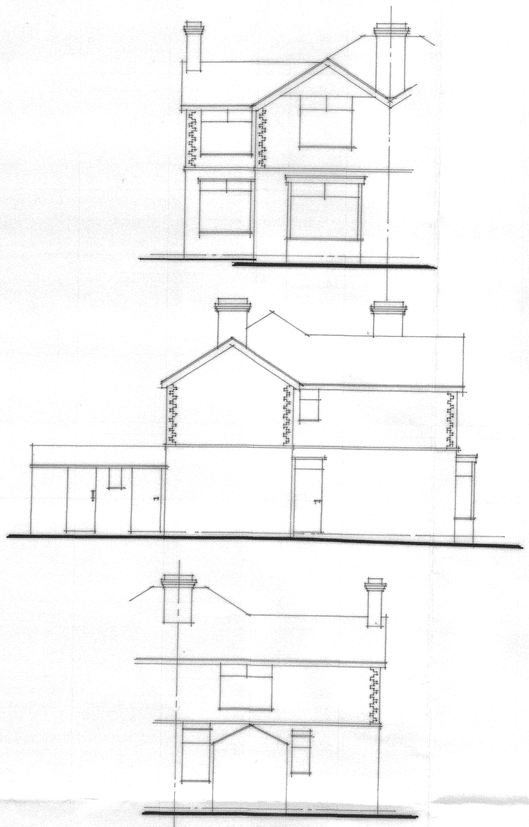

Existing Elevations

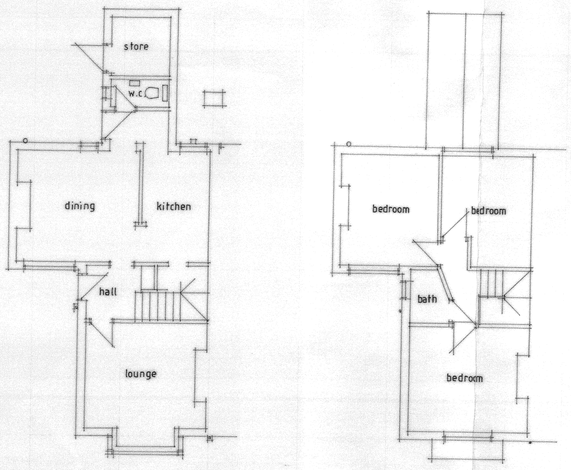

Existing Plans

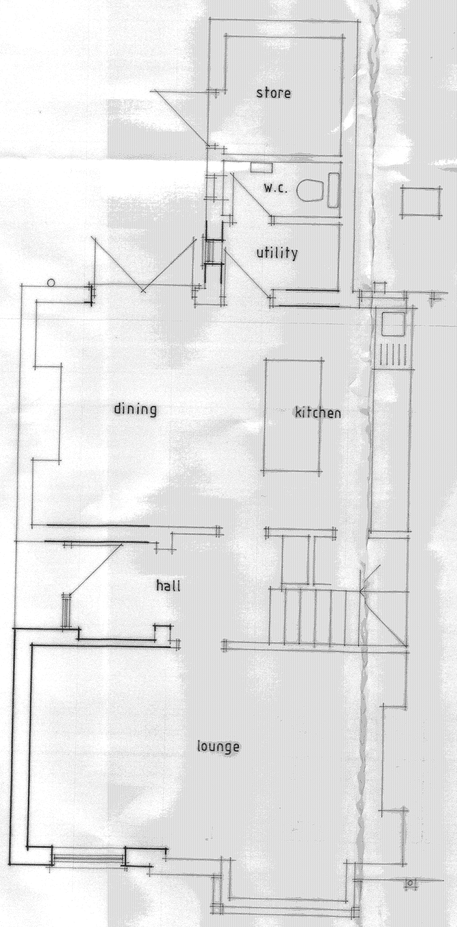

Proposed Plans

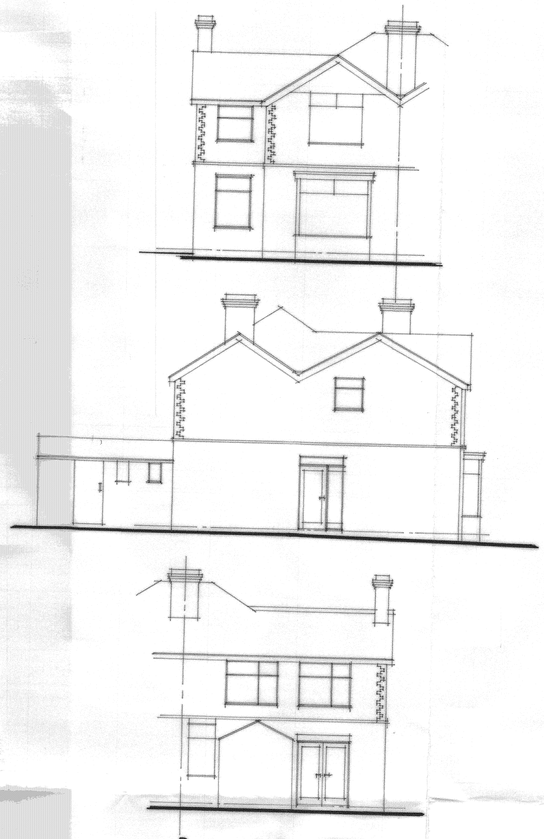

Proposed Elevations

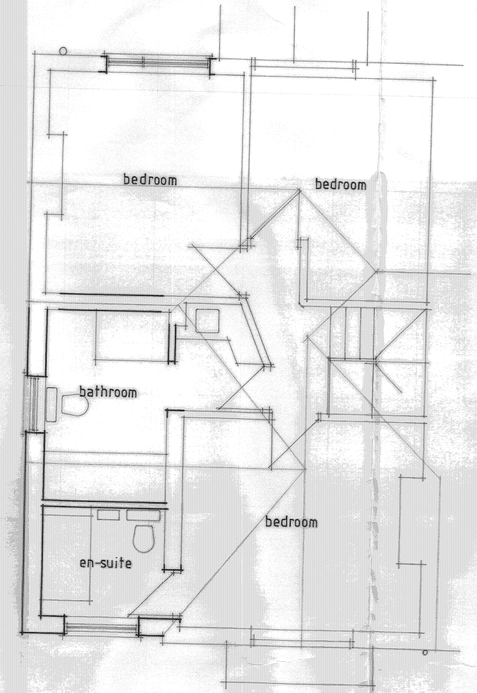

Notes:

All dimensions must be checked/verified on site and not scaled from this drawing.

A		
	Date	Revisions

© copyright

Client
Mr and Mrs Walters

Job Title
Alterations and Extensions
23 Furnace Lane
Loscoe
Heanor
Derbyshire

Drawing Title
Existing and Proposed

Scale 1:50 , 1:100

Date Aug '20 | Drawn By

Drg. No. 0820 / 1926 - 1 | Rev.