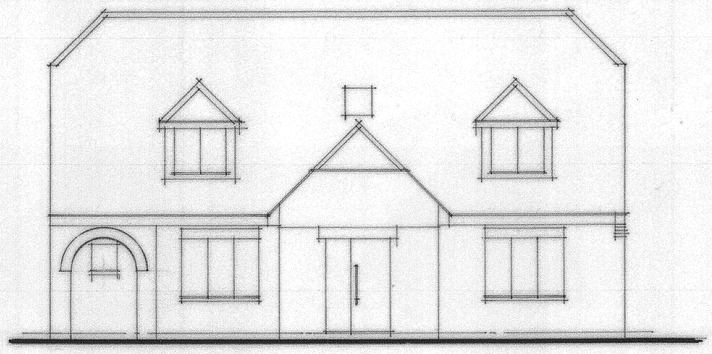

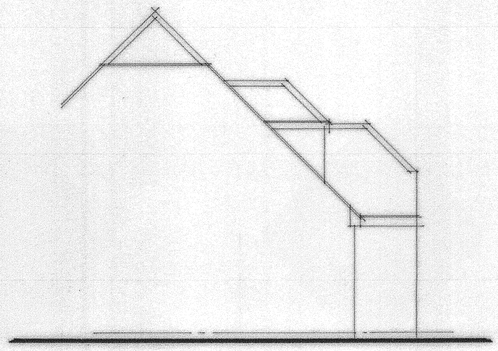

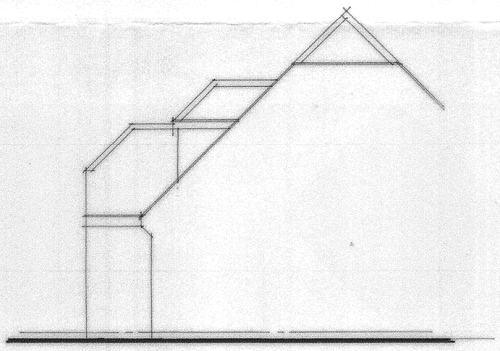

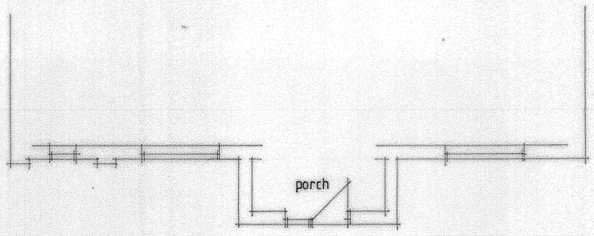

Existing Plan and Elevations

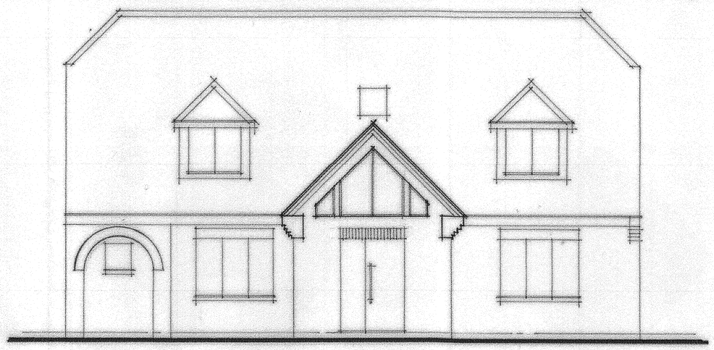

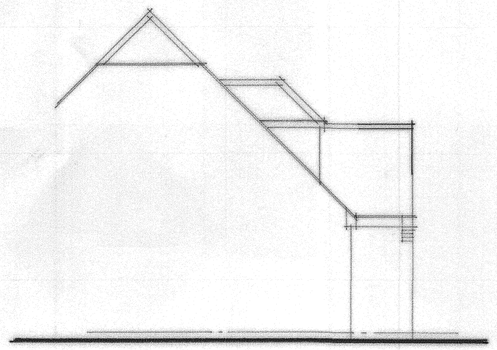

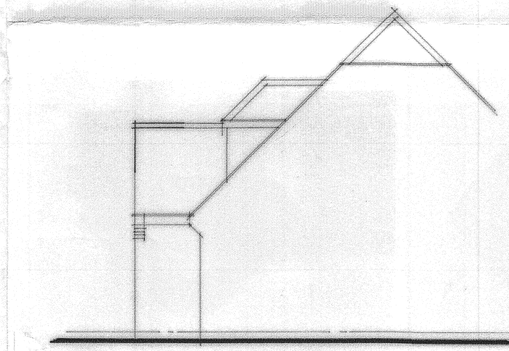

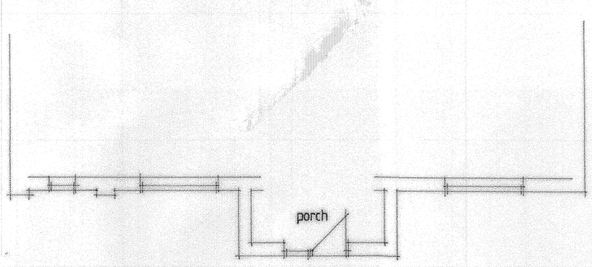

Proposed Plan and Elevations

Notes:

All dimensions must be checked/verified on site and not scaled from this drawing.

A		
	Date	Revisions

© copyright

Client

Mr and Mrs McIntyre

Job Title

Proposed Alteration to
Porch Roof
24 Cloves Hill
Morley
Derbyshire

Drawing Title

Existing and Proposed

Scale 1:100

Date Aug '20 | Drawn By

Drg. No. 0820 / 1924 - 1 | Rev.