

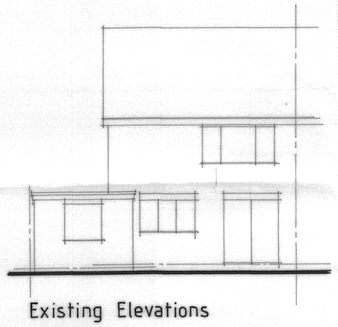

Existing Elevations

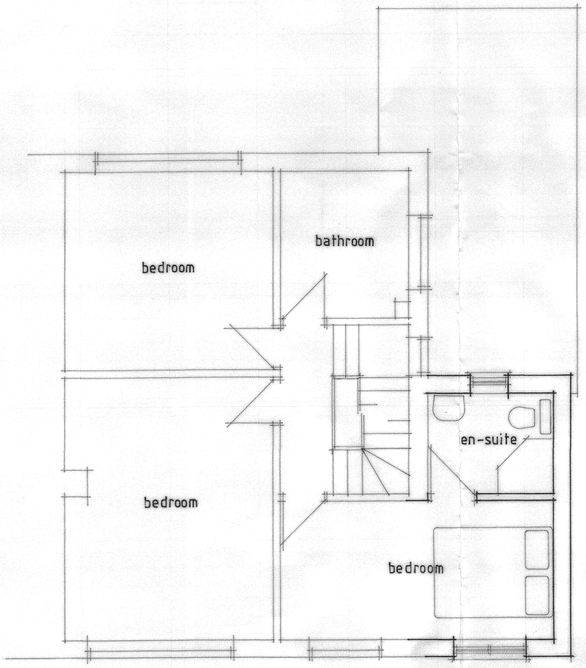

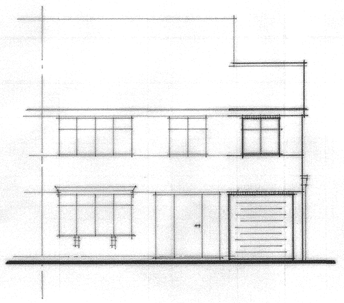

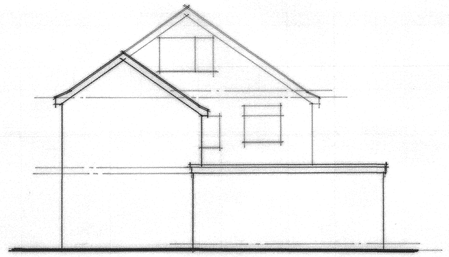

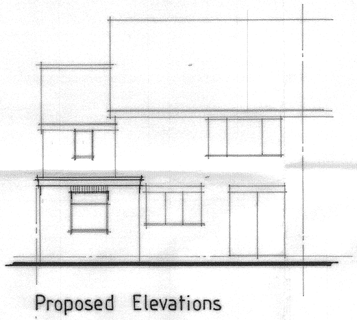

Proposed Elevations

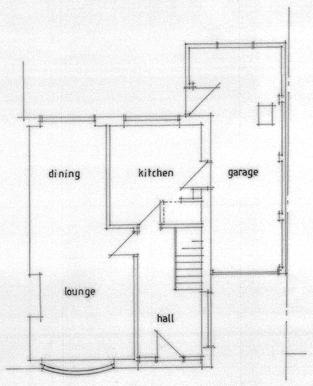

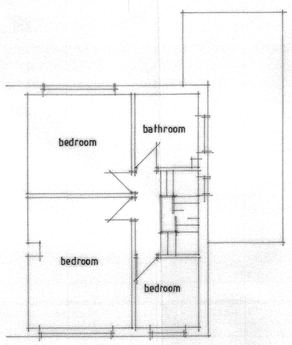

Existing Plans

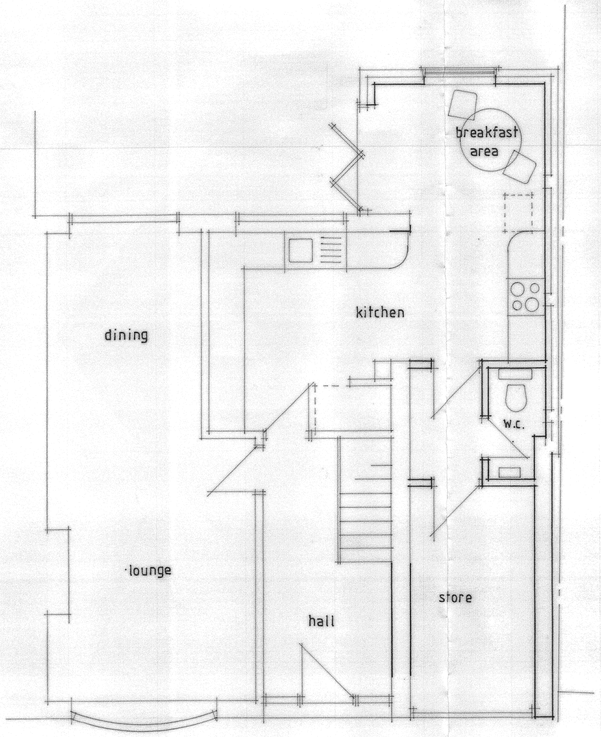

Proposed Plans

Notes:

All dimensions must be checked/verified on site and not scaled from this drawing.

A		
	Date	Revisions

© copyright

Client
Mrs. Walker

Job Title
Proposed Side Extension
29 Lake Avenue
Loscoe
Heanor
Derbyshire

Drawing Title
Existing and Proposed

Scale 1:50 , 1:100

Date Aug '20 | Drawn By

Drg. No. 0820 / 1927 - 1 | Rev.