

1-1 Front Elevation - Proposed 1:100

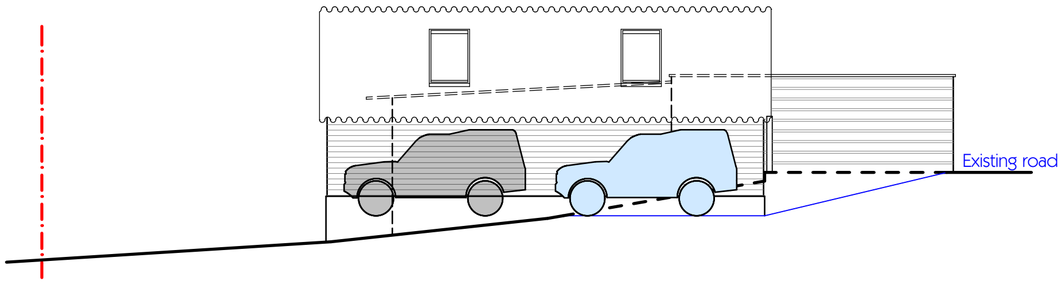

2-2 Side Elevation - Proposed 1:100

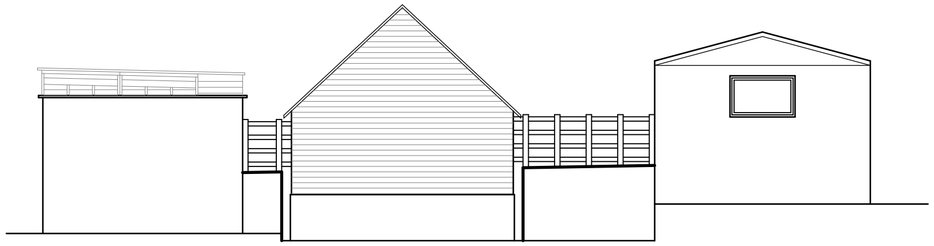

3-3 Rear Elevation - Proposed 1:100

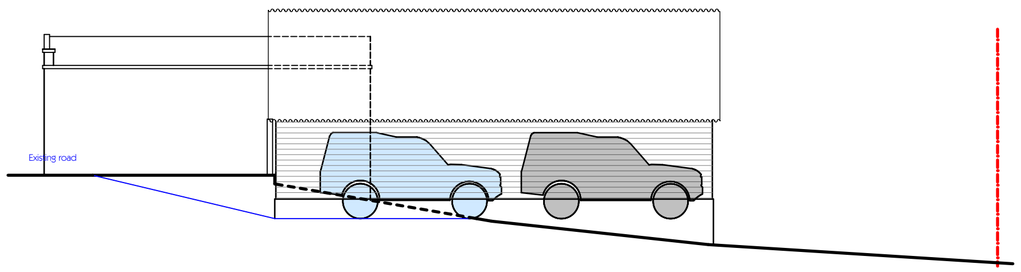

4-4 Side Elevation 1:100

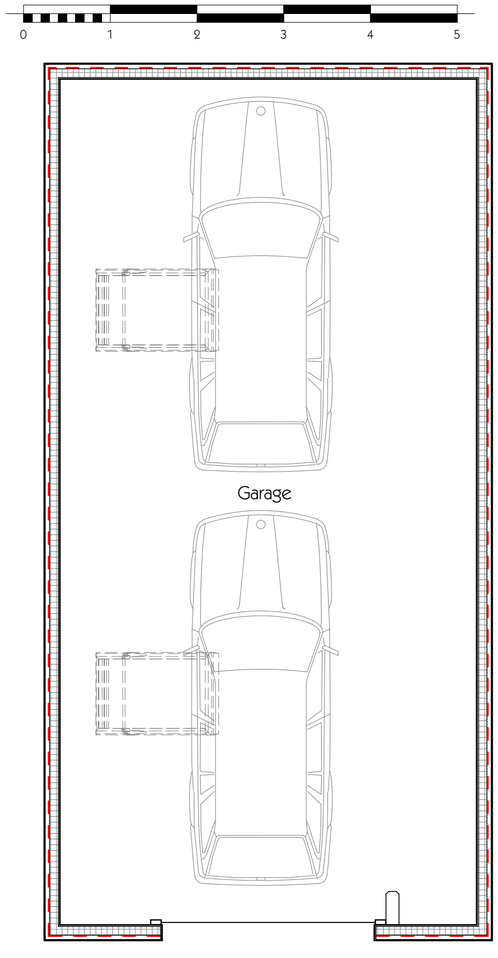

Ground Floor - Proposed Layout 1:50

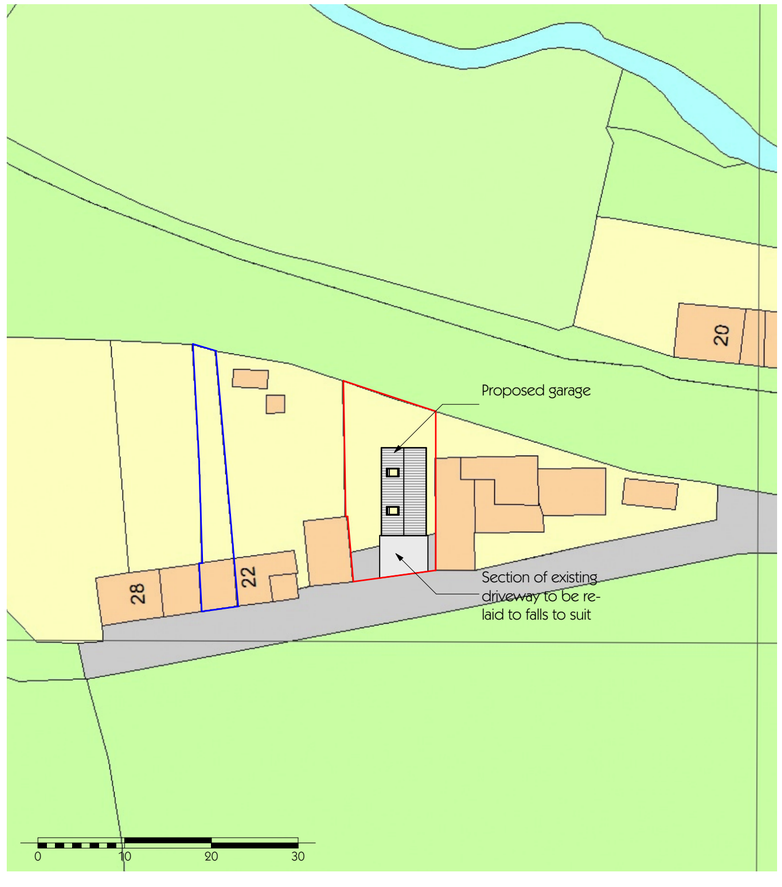

Block Plan 1:500



Location Plan 1:1250

Channel Design ltd.
Ashbourne
Derbyshire
tel 01335 348452
registered in England and Wales
registered office:
The Old Vicarage, 51 St. John Street, Ashbourne, Derbyshire, DE6 1GP
company no. 06901106

rev.	details	by	date
B	Amend elevations	dta	3/9/2020
A	Amend elevations	dta	8/7/2020

Project Name
Robinson
Bridle Lane
Lower Hartshay

Drawing Name
Proposed Layout

Drawn by: dta
Date: July 2020

Project No.: 2030
Drawing Scale: 1:50, 1:100, 1:500 & 1:1250

Layout ID: 02B
Status: Planning

Original produced at A2 (594x420) DO NOT SCALE not to reproduce with out written permission of Channel Design Ltd.