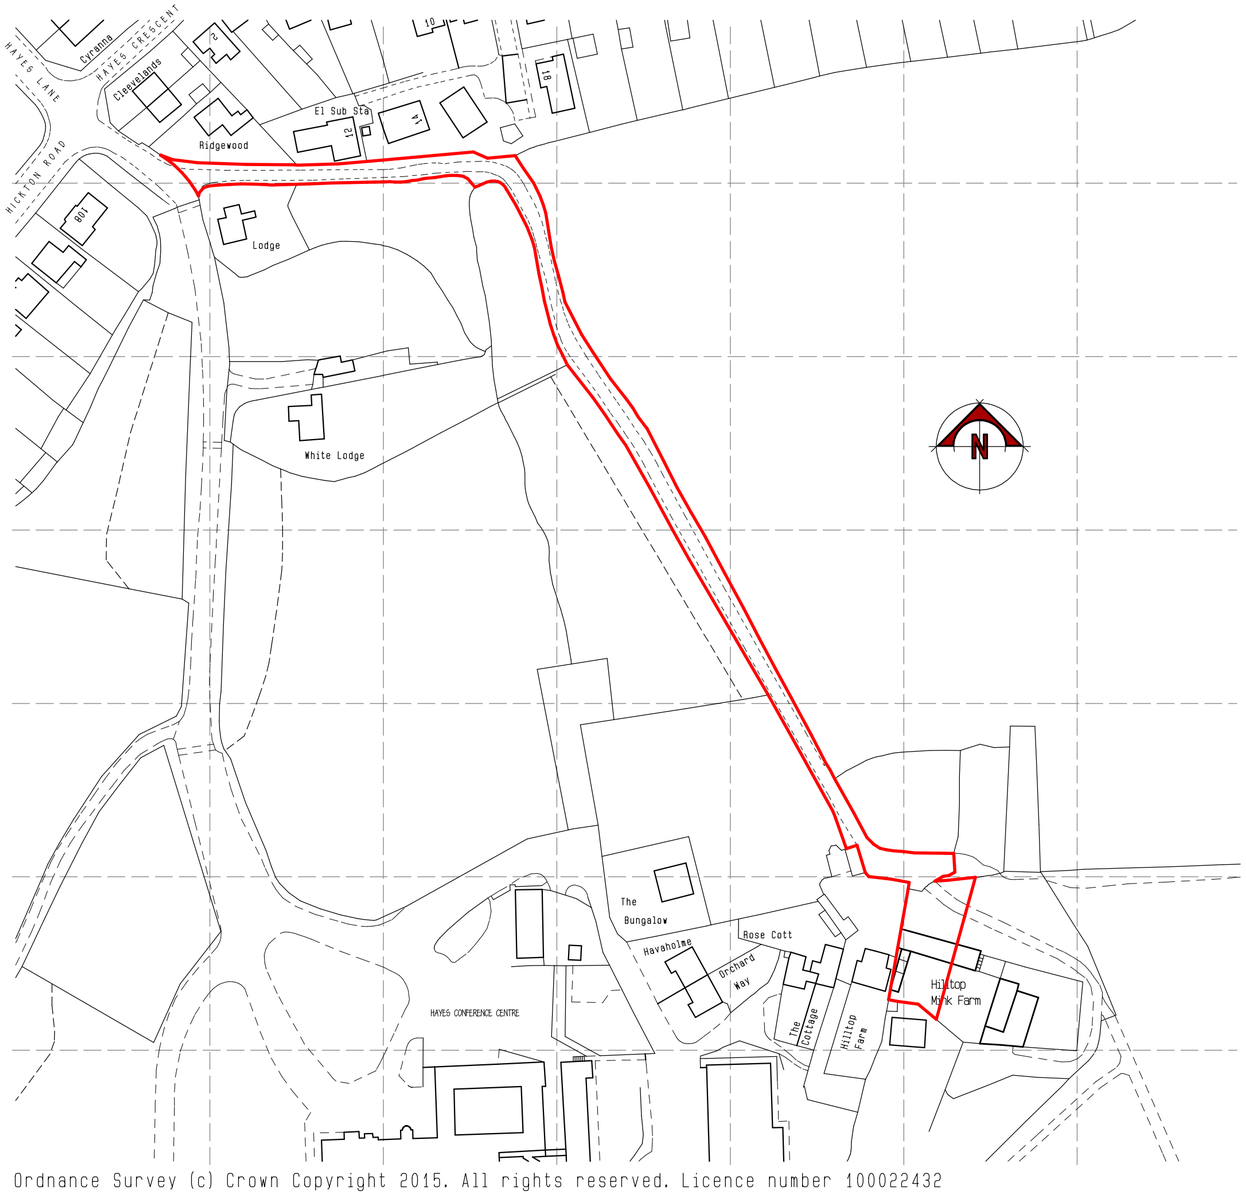

Ordnance Survey (c) Crown Copyright 2015. All rights reserved. Licence number 100022432

SITE LOCATION PLAN 1:1250

AREA EDGED in RED = 2940m2

0m 50m 100m

REVISIONS	DATE

CLIENT MR. R. & MRS. H. WHITE

ADDRESS HILL TOP - MINK FARM
HAYES LANE - SWANWICK

PROJECT PROPOSED GARAGE to BARN 1

DRAWING SITE LOCATION PLAN

SCALE 1:1250

DATE SEPTEMBER 2020

DWG No. PA/15-010 EX 81 05

PILKINGTON ARCHITECTURE
29A STRETTEA LANE
HIGHAM
ALFRETON
DERBYSHIRE
DE55 6EJ

Tel : 01773 843333
jon@pilkington-architecture.co.uk

This drawing is copyright.
Contractors must check all dimensions on site, working only from grid & figure dimensions.
Discrepancies must be reported to the designer before work is done.