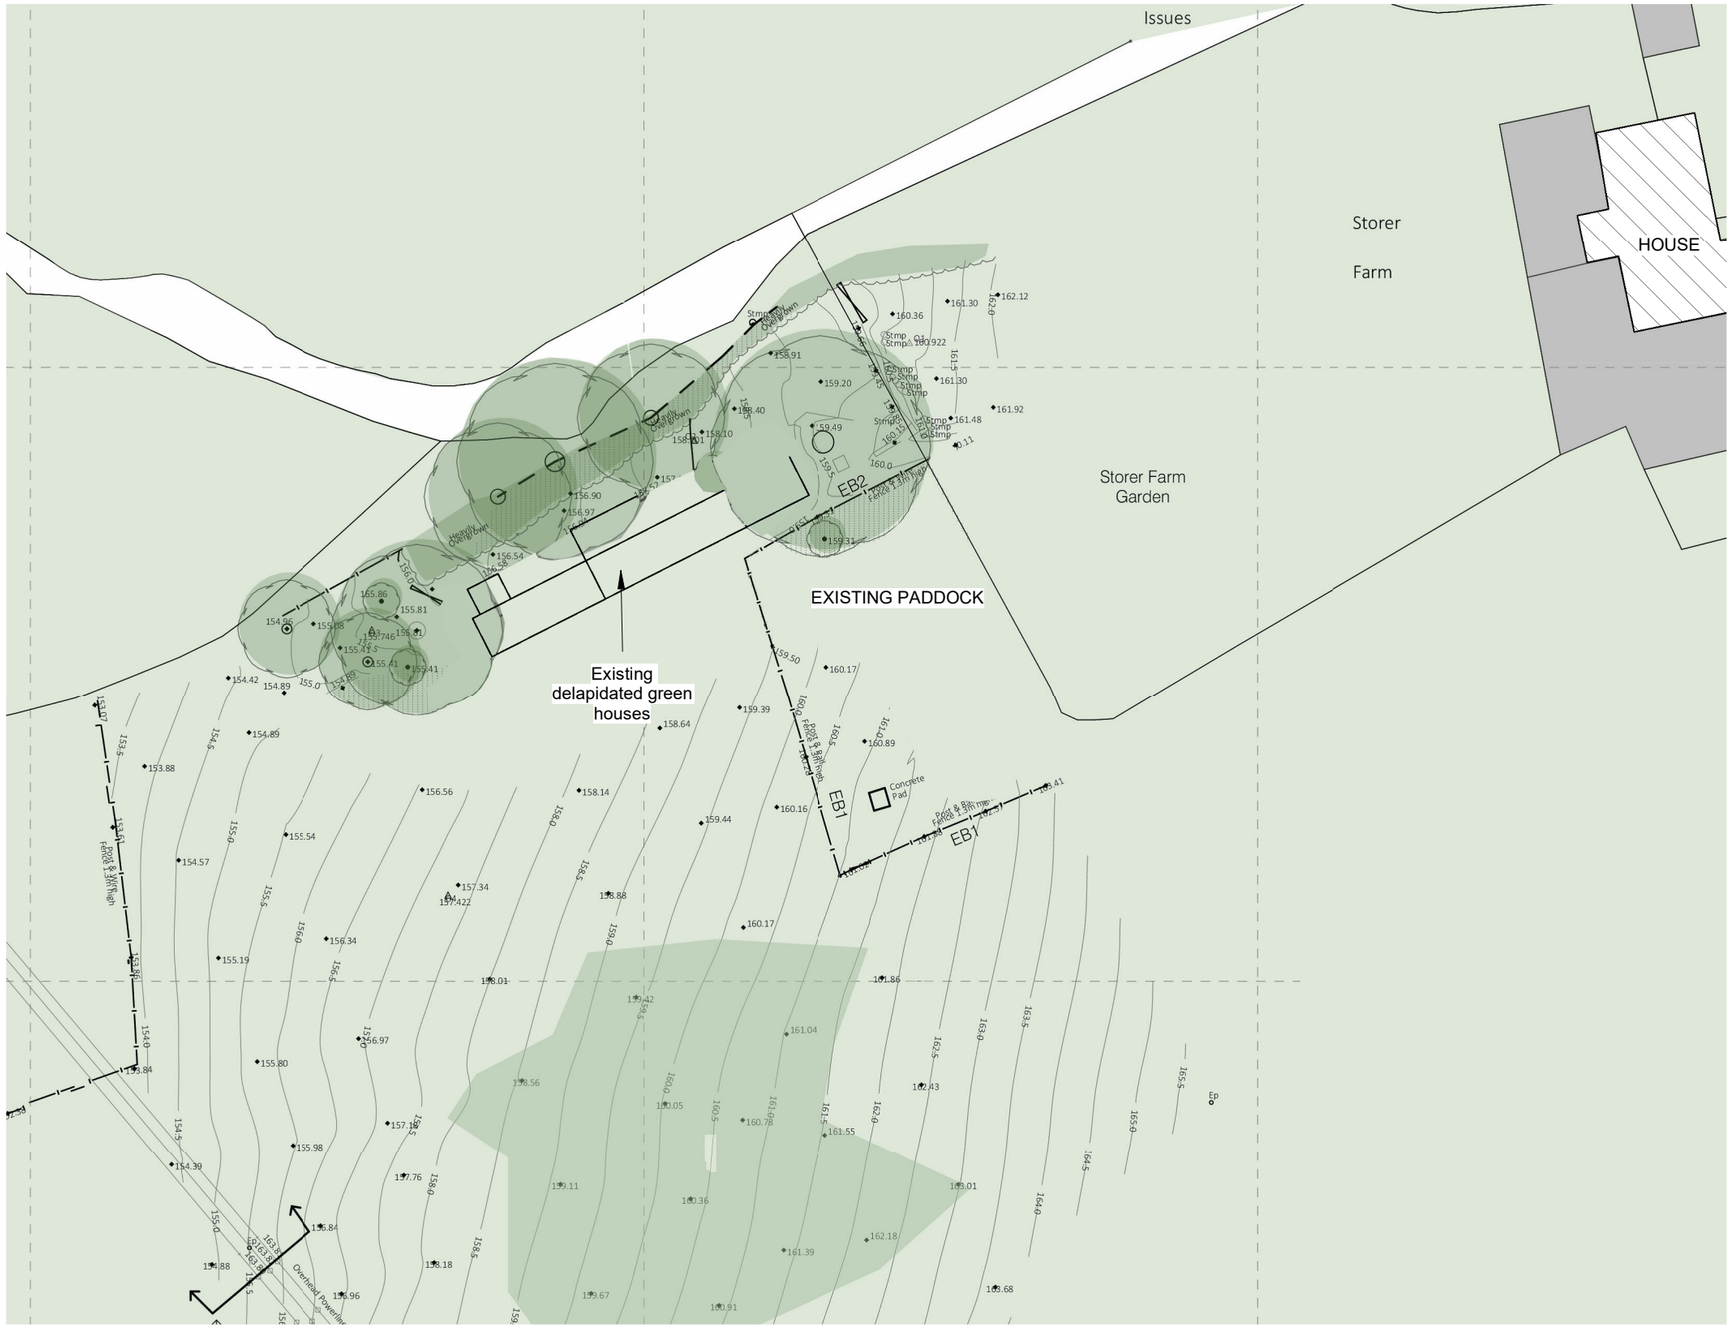

Notes:

REV	DESCRIPTION	BY	DATE

STATUS:

CLIENT:

ARCHITECT:

SITE:
STORER FARM

TITLE:
EXISTING BLOCK PLAN

SCALE AT A3:	DATE:	DRAWN:	CHECKED:
1:500			
PROJECT NO:	**DRAWING NO:**		**REVISION:**