

B Section B

1 : 400

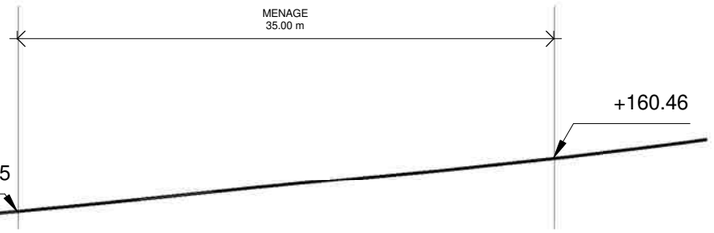

C Section C

1 : 400

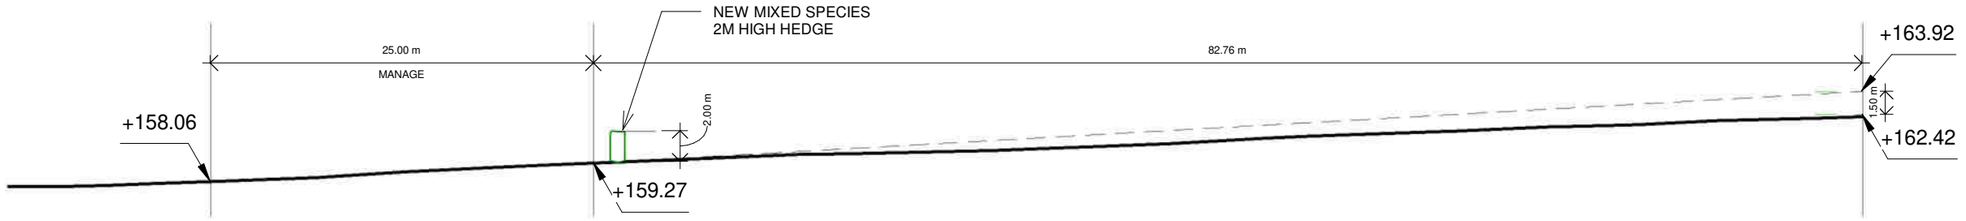

A Section A

1 : 400

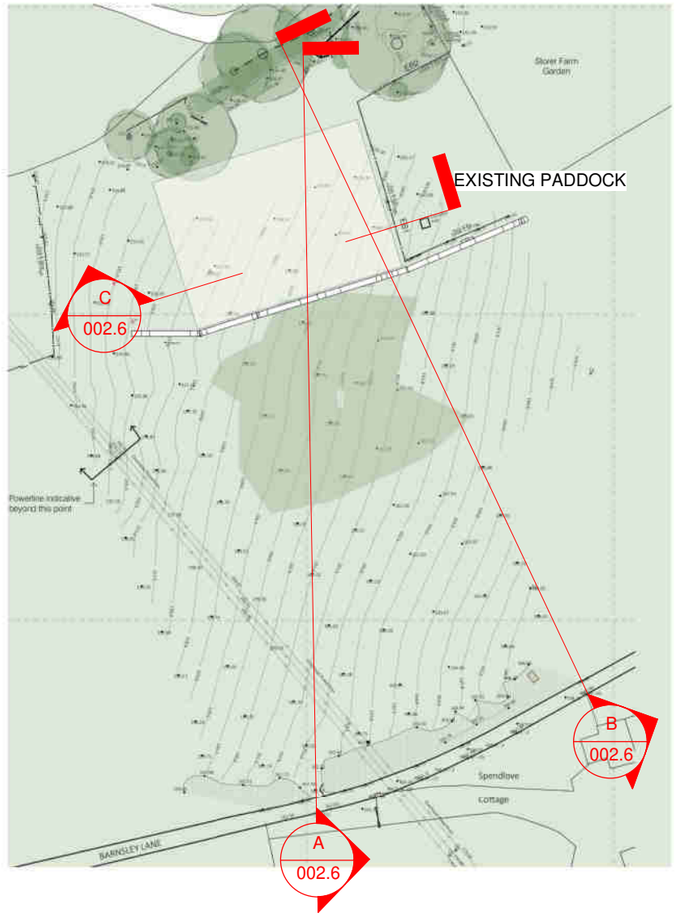

Notes:

REV	DESCRIPTION	BY	DATE

STATUS:

CLIENT:

ARCHITECT:

SITE:
STORER FARM

TITLE:
SITE SECTIONS

SCALE AT A3:	DATE:	DRAWN:	CHECKED:
PROJECT NO:	DRAWING NO:		REVISION: