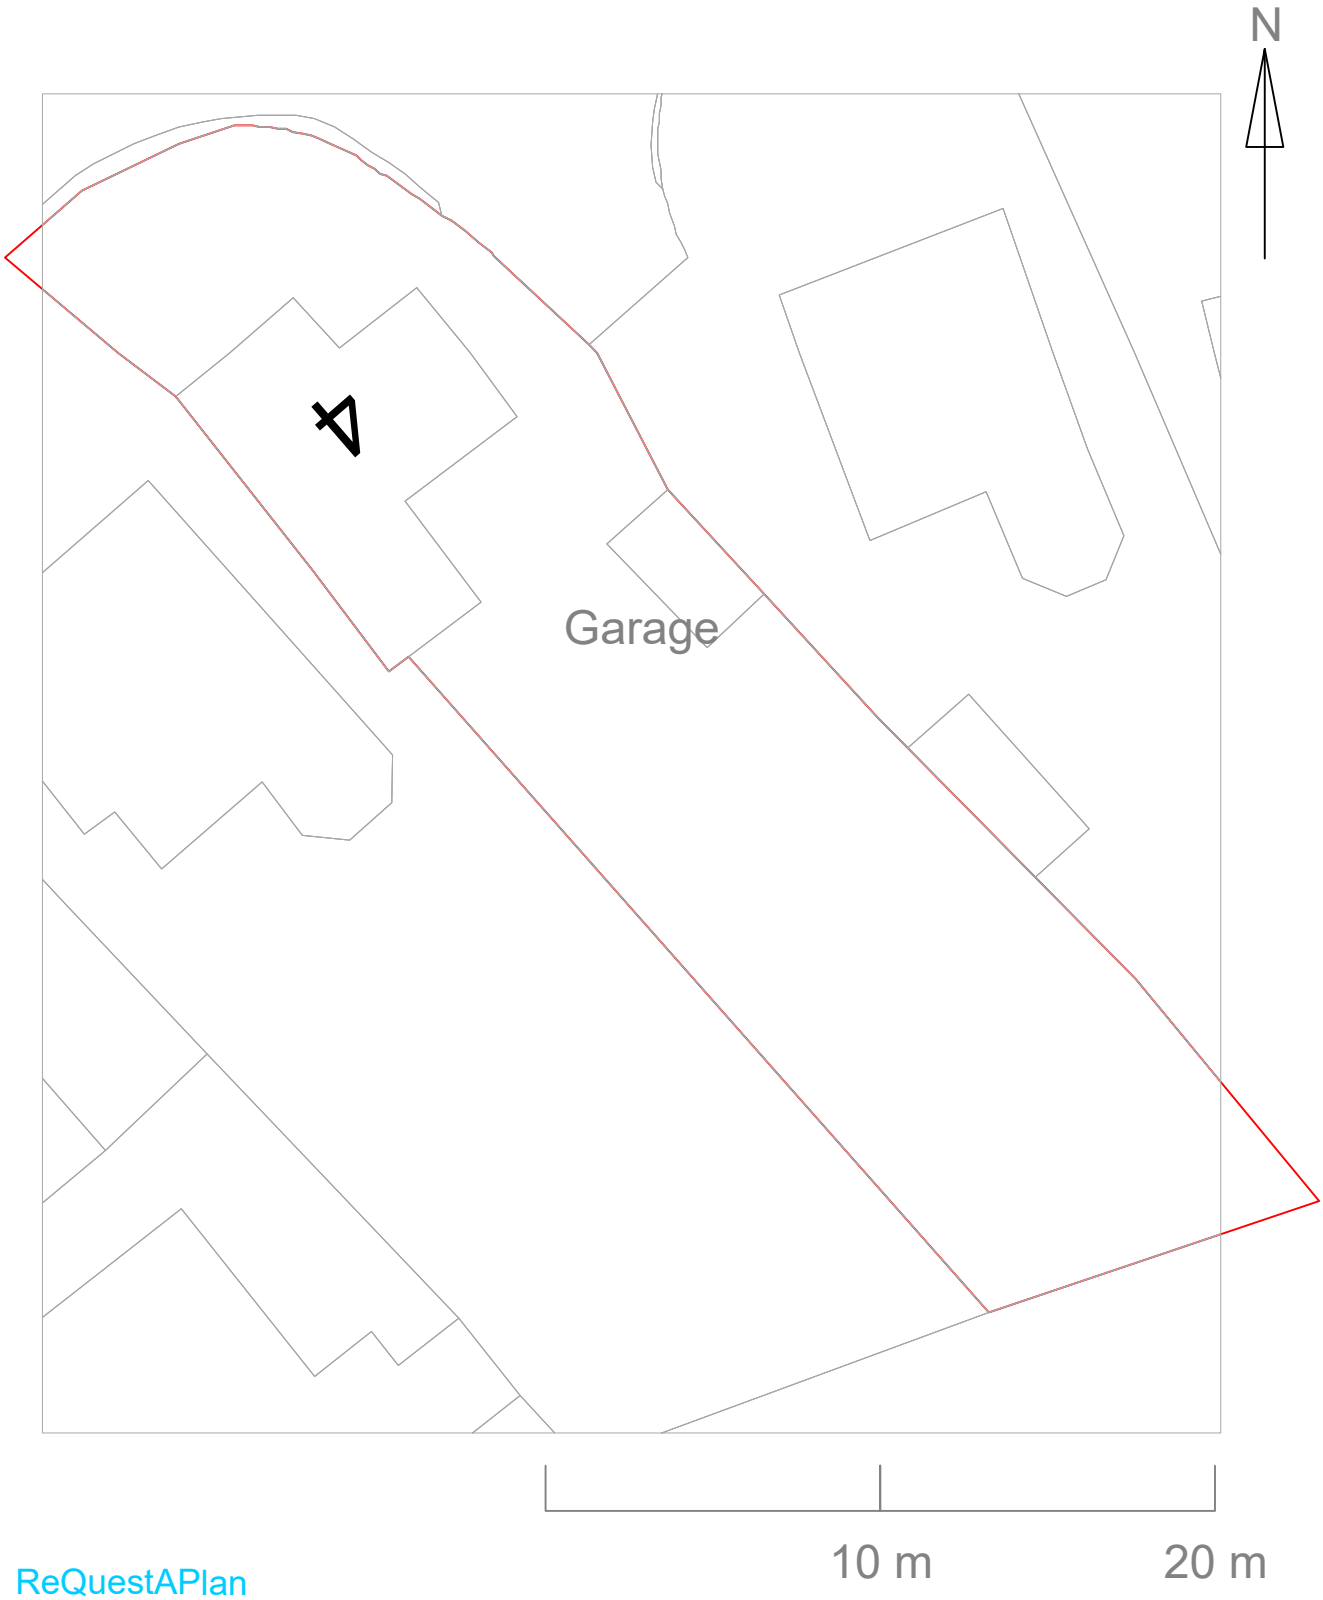

ReQuestAPlan
Map number: TQRQM20250183832776

Title: 4 Hayes Crescent Swanwick DE55 1BB
Map Produced for: Mr & Mrs Gardner
© Crown copyright and database rights 2020 OS 100042766
Project ID:
Date of Purchase: 06-09-2020
1 Years subscription from 06-09-2020 for 1 workstation.

SITE PLAN
PROPOSED EXTENSION