9 Newbridge Road

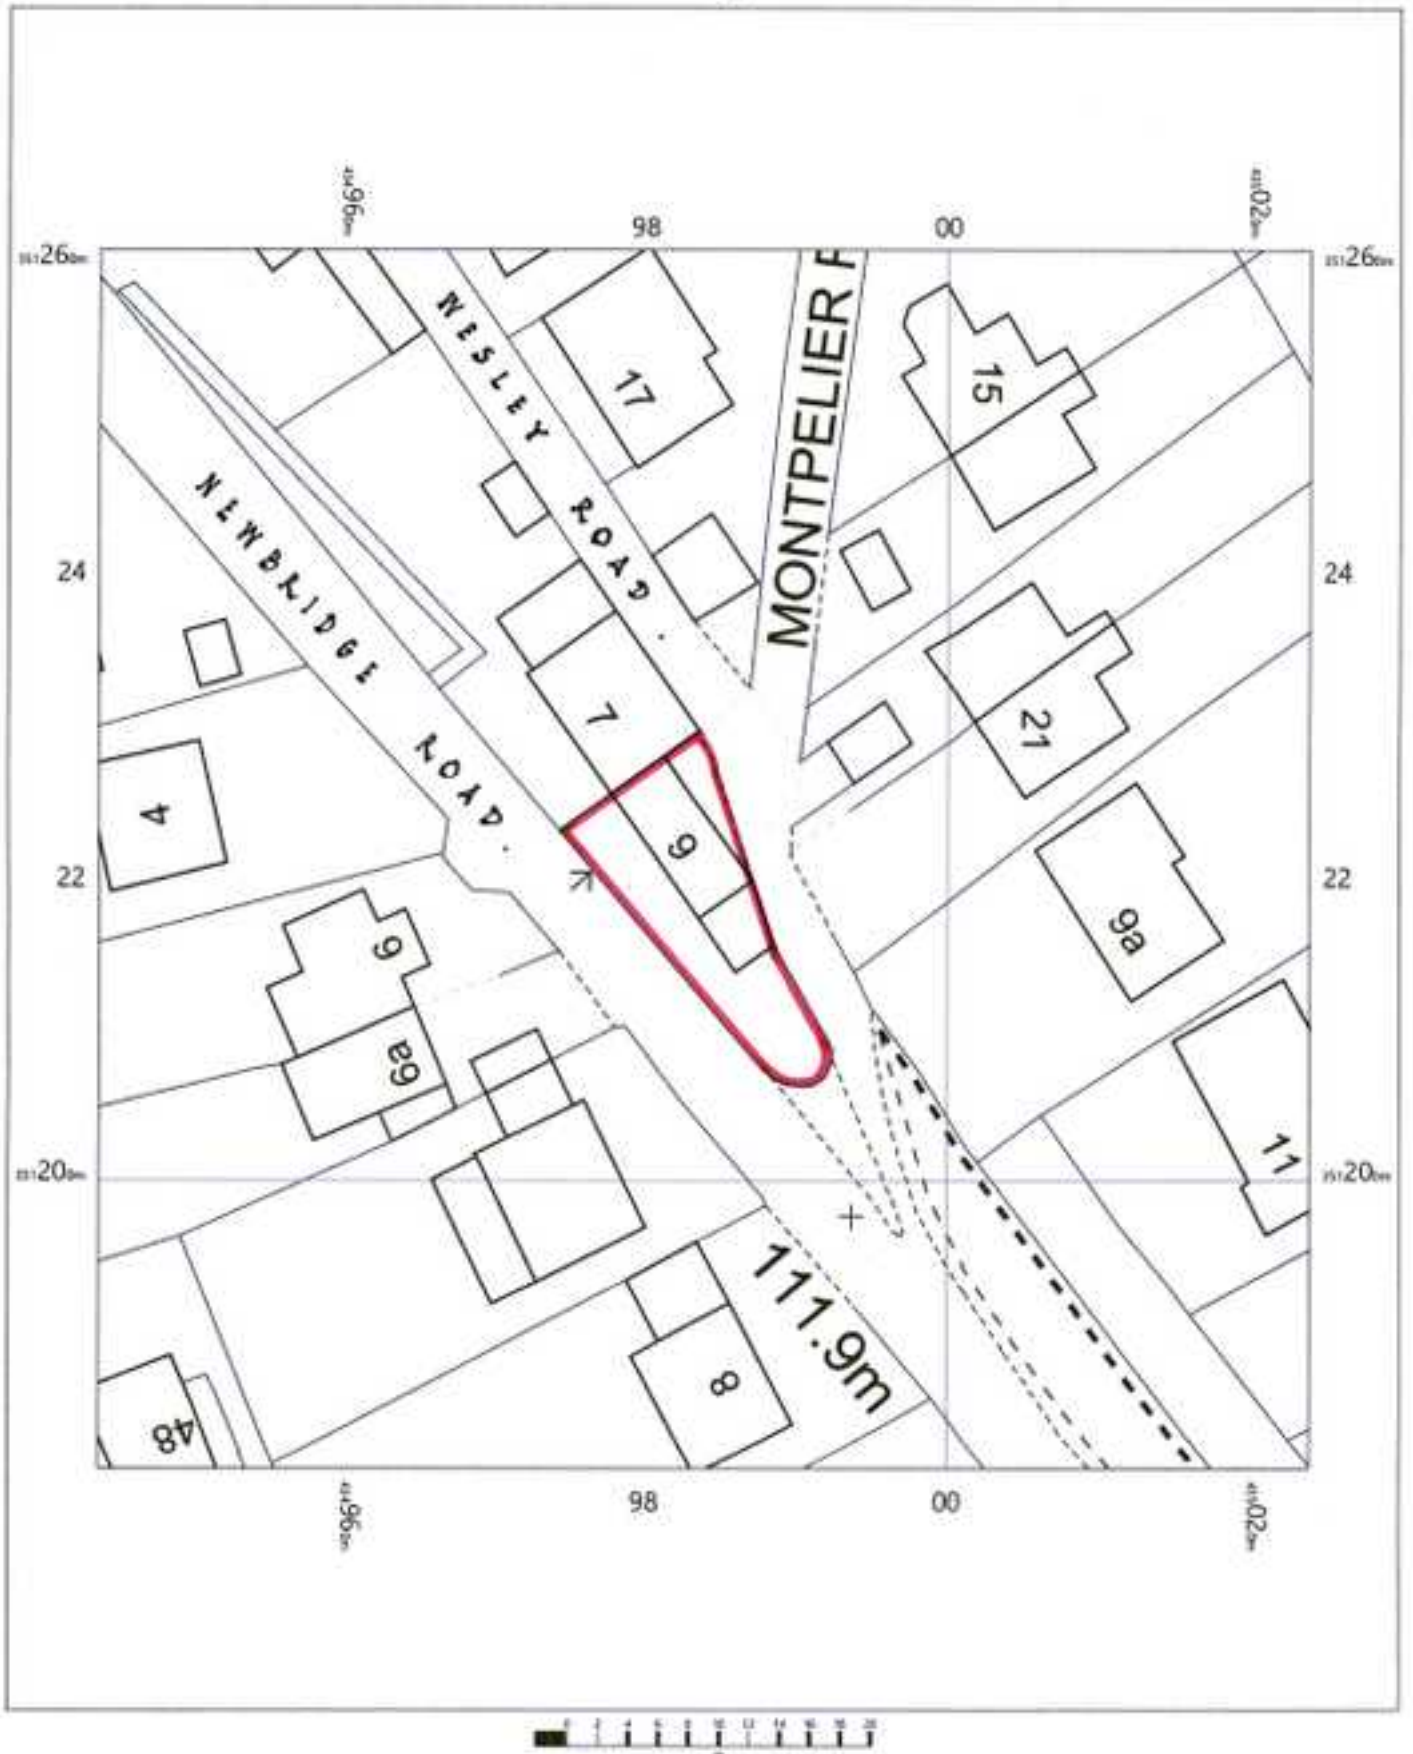

OS MasterMap 1250/2500/10000 scale
Wednesday, August 12, 2020, ID: BLJT-00894576
www.planningapplicationmaps.co.uk

1:500 scale print at A4, Centre: 434984 E, 351221 N

©Crown Copyright Ordnance Survey. Licence no. 100051661

N

bluejet mapping