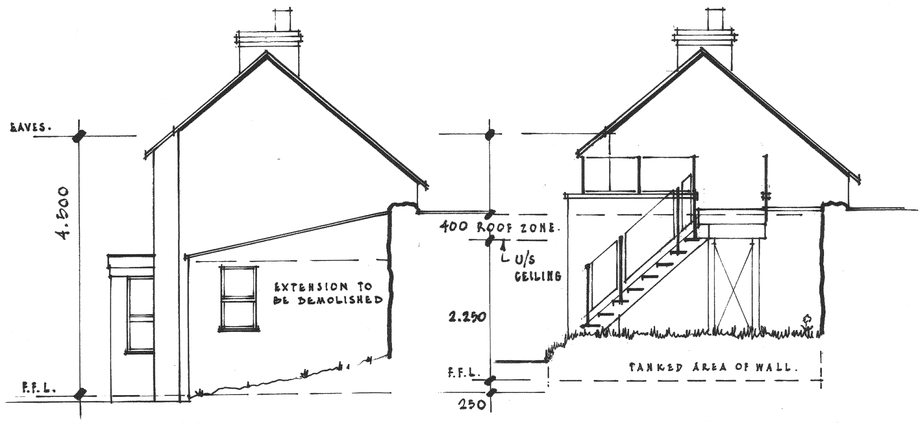

EXISTING SOUTH ELEVATION.

PROPOSED SOUTH ELEVATION

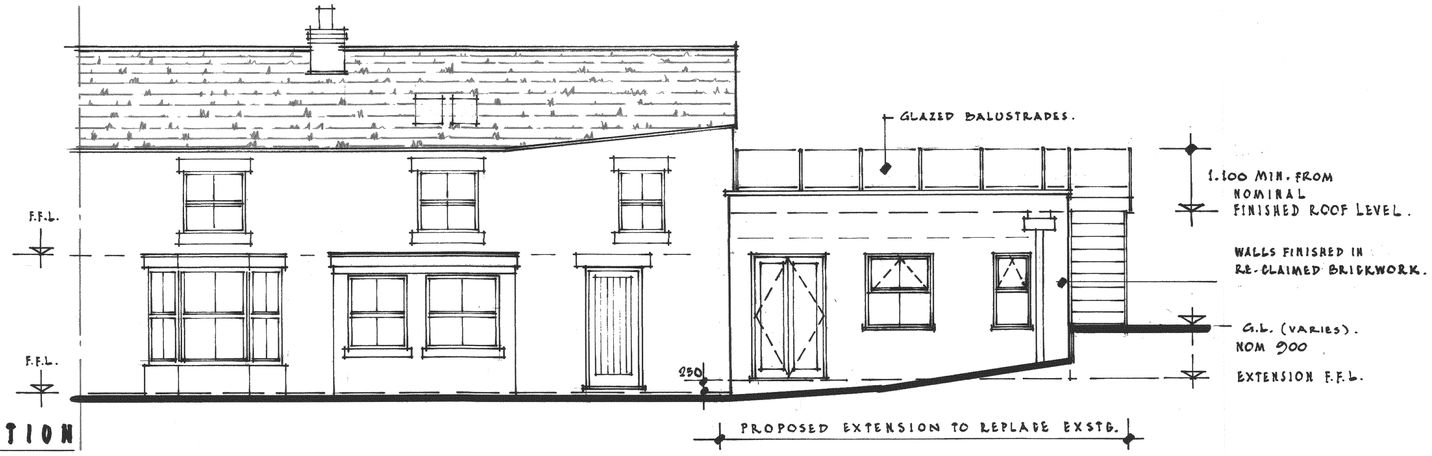

PROPOSED FRONT (WEST) ELEVATION.

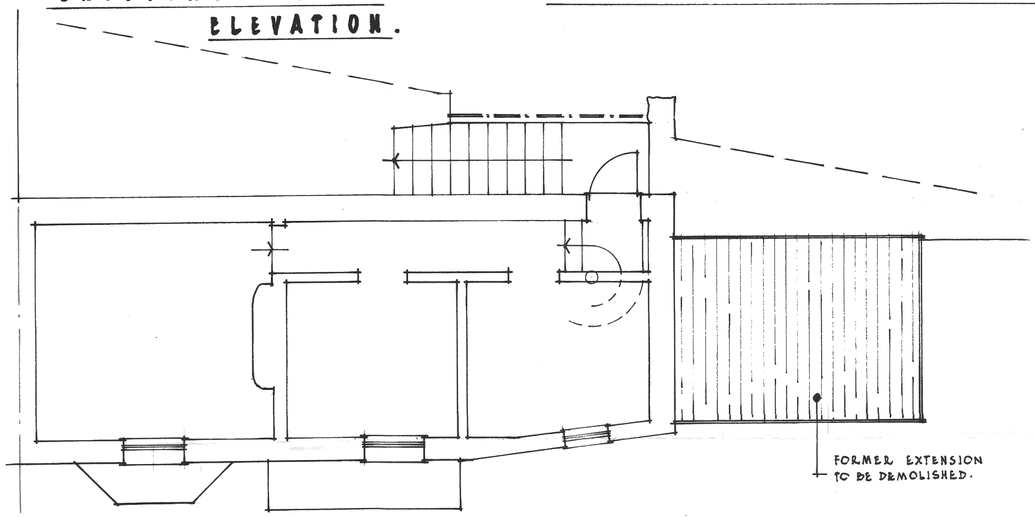

EXISTING FIRST FLOOR PLAN.

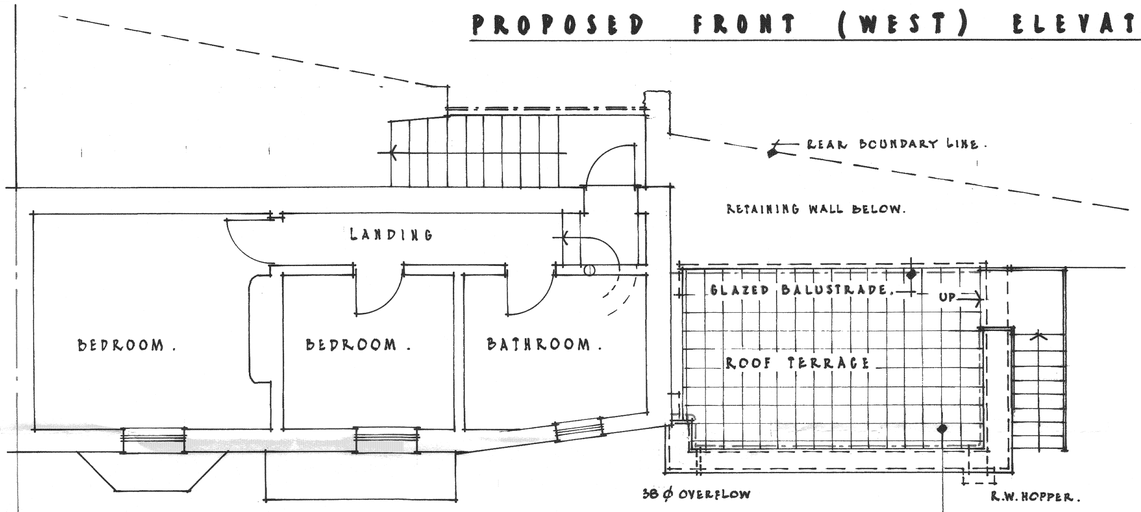

PROPOSED FIRST FLOOR PLAN.

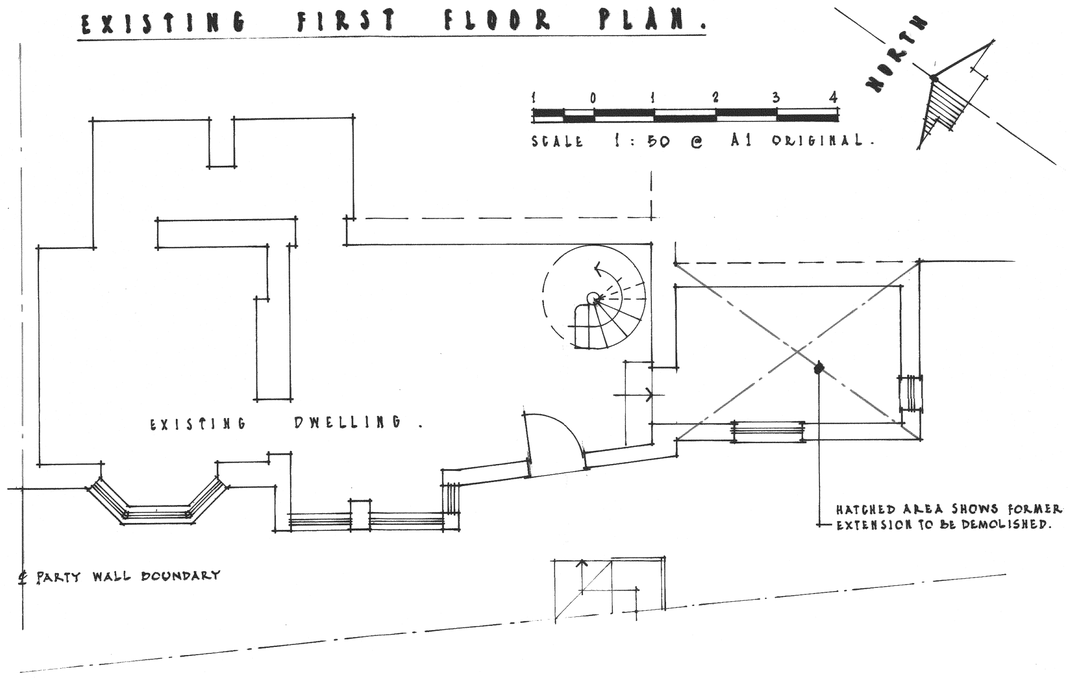

EXISTING GROUND FLOOR PLAN.

THIS DRAWING IS INTENDED SOLELY FOR PLANNING PURPOSES.

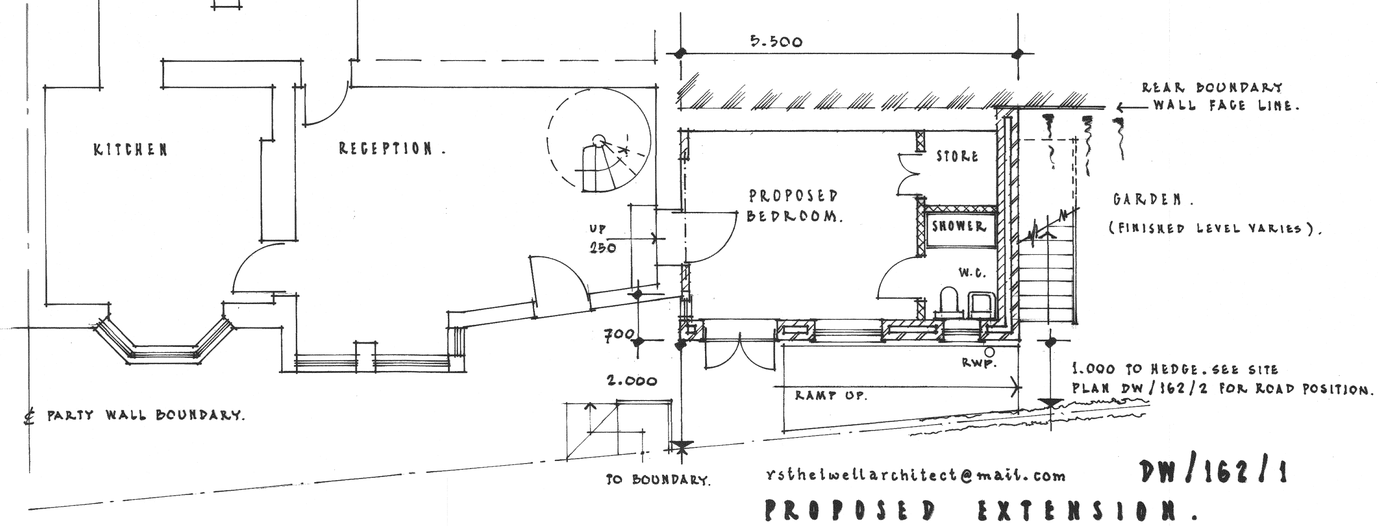

PROPOSED GROUND FLOOR PLAN.

rsthetwellarchitect@mail.com

DW/162/1

PROPOSED EXTENSION.
9 NEWBRIDGE RD. AMBERGATE.
PLANS & ELEVATIONS.

AUG. 2020.