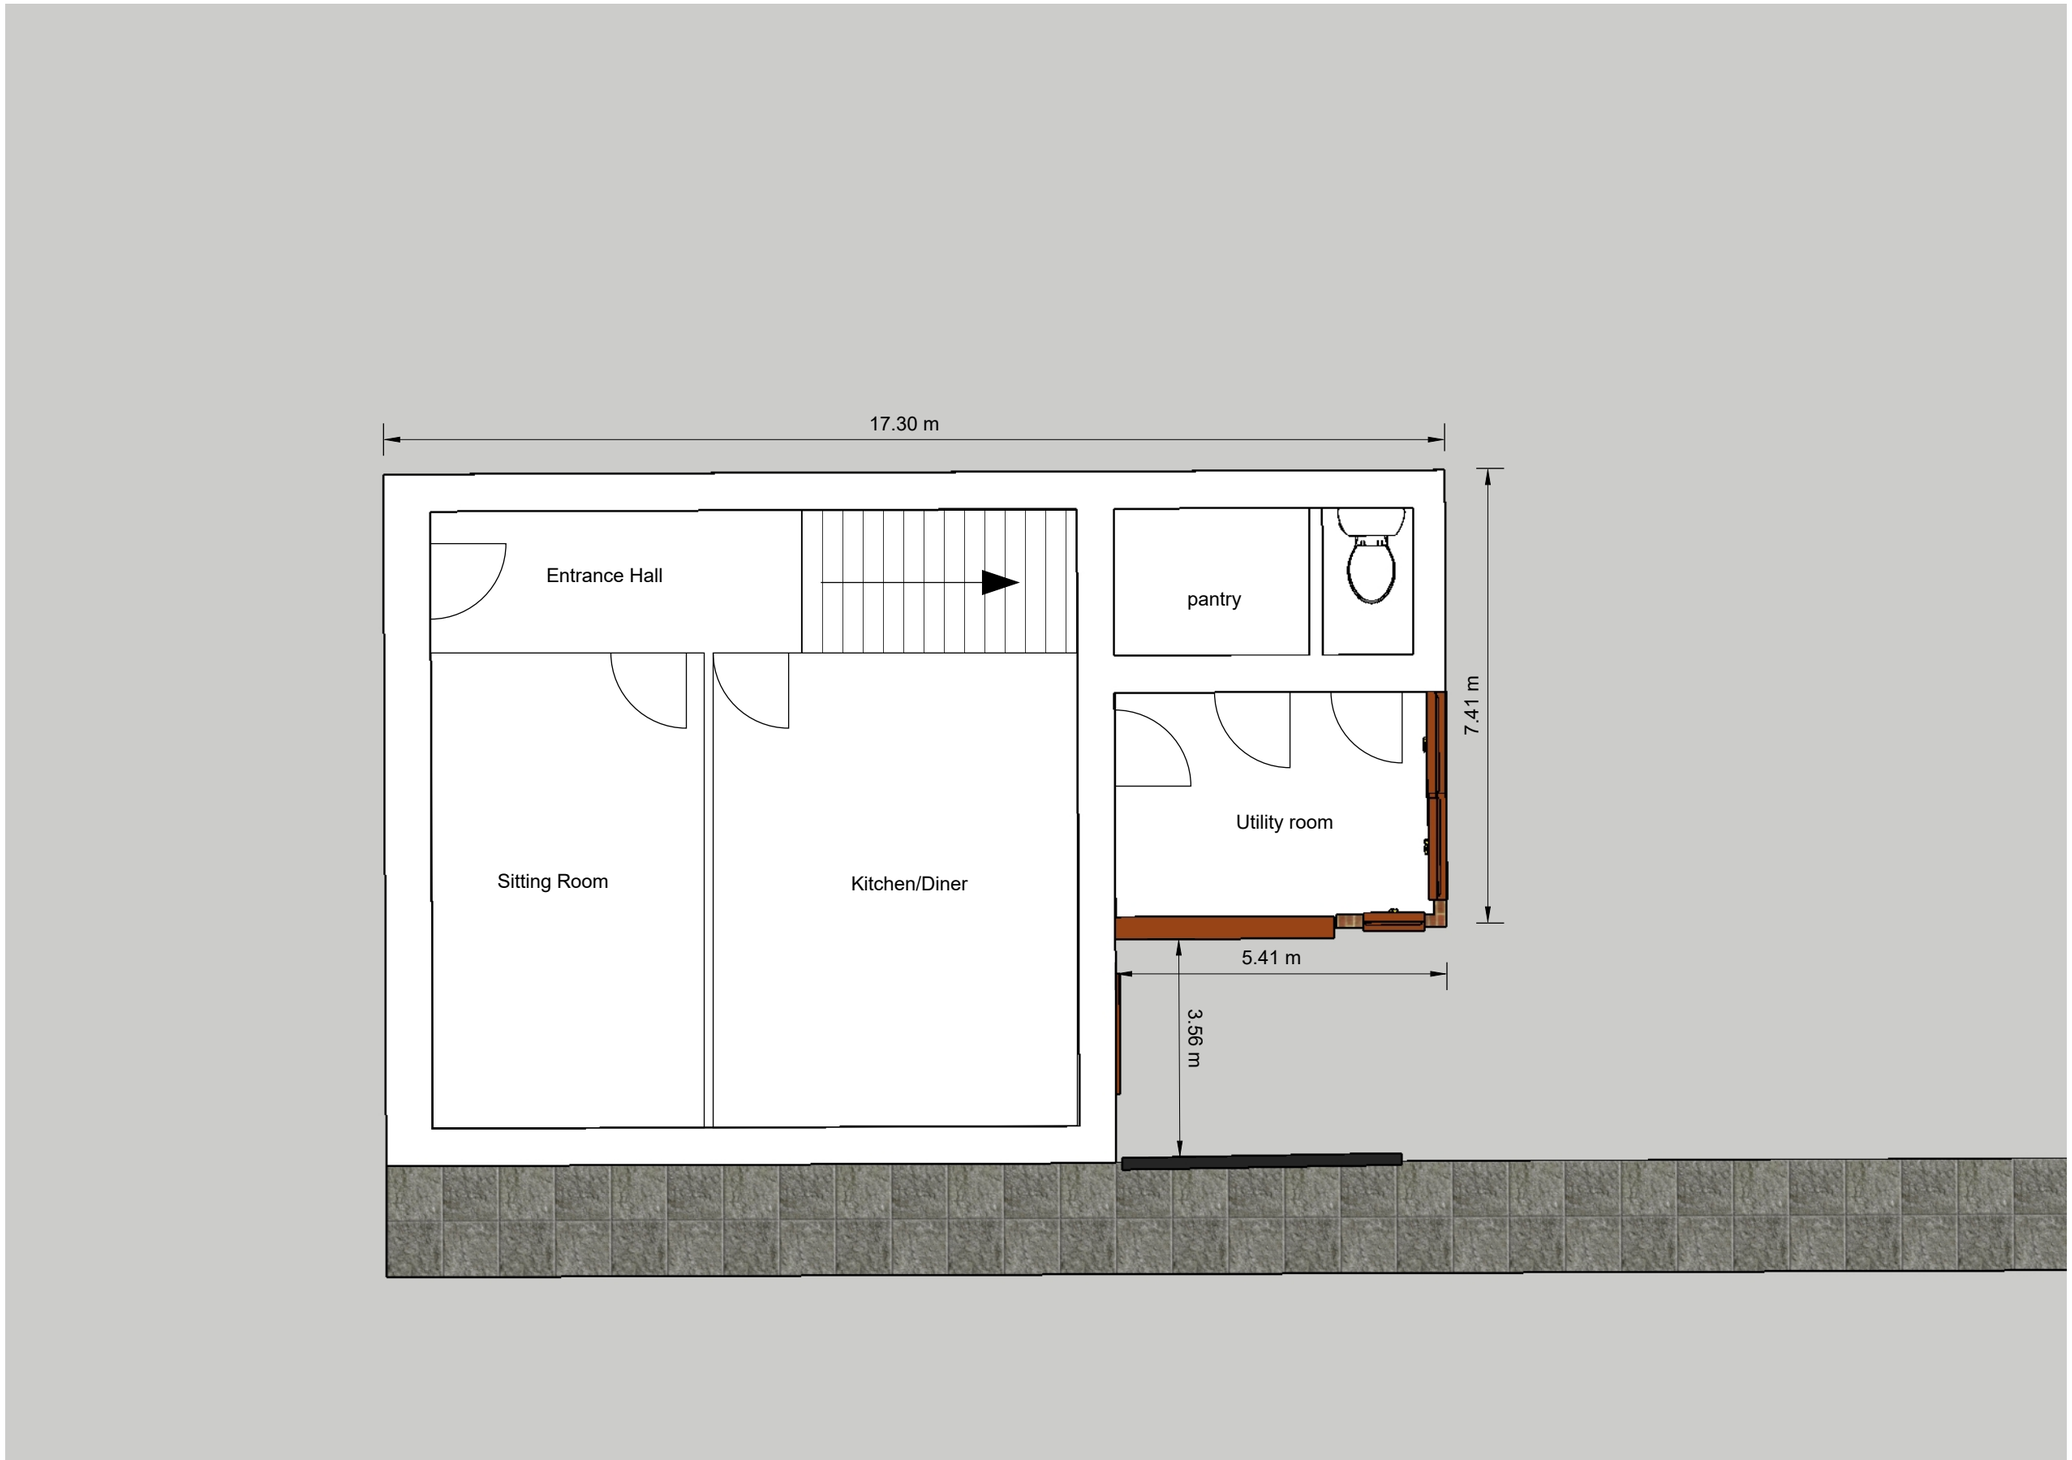

Carter Consult and Contract
www.carterconsultandcontract.co.uk

CLIENT
Katie McCrave
58 Park Side, Heage

PROJECT
McCrave-ParkSide

PROJECT NO.
20200311

ISSUE
15/7/2020

DRAWN BY
SC

Existing Floorplam
1:50

A.01