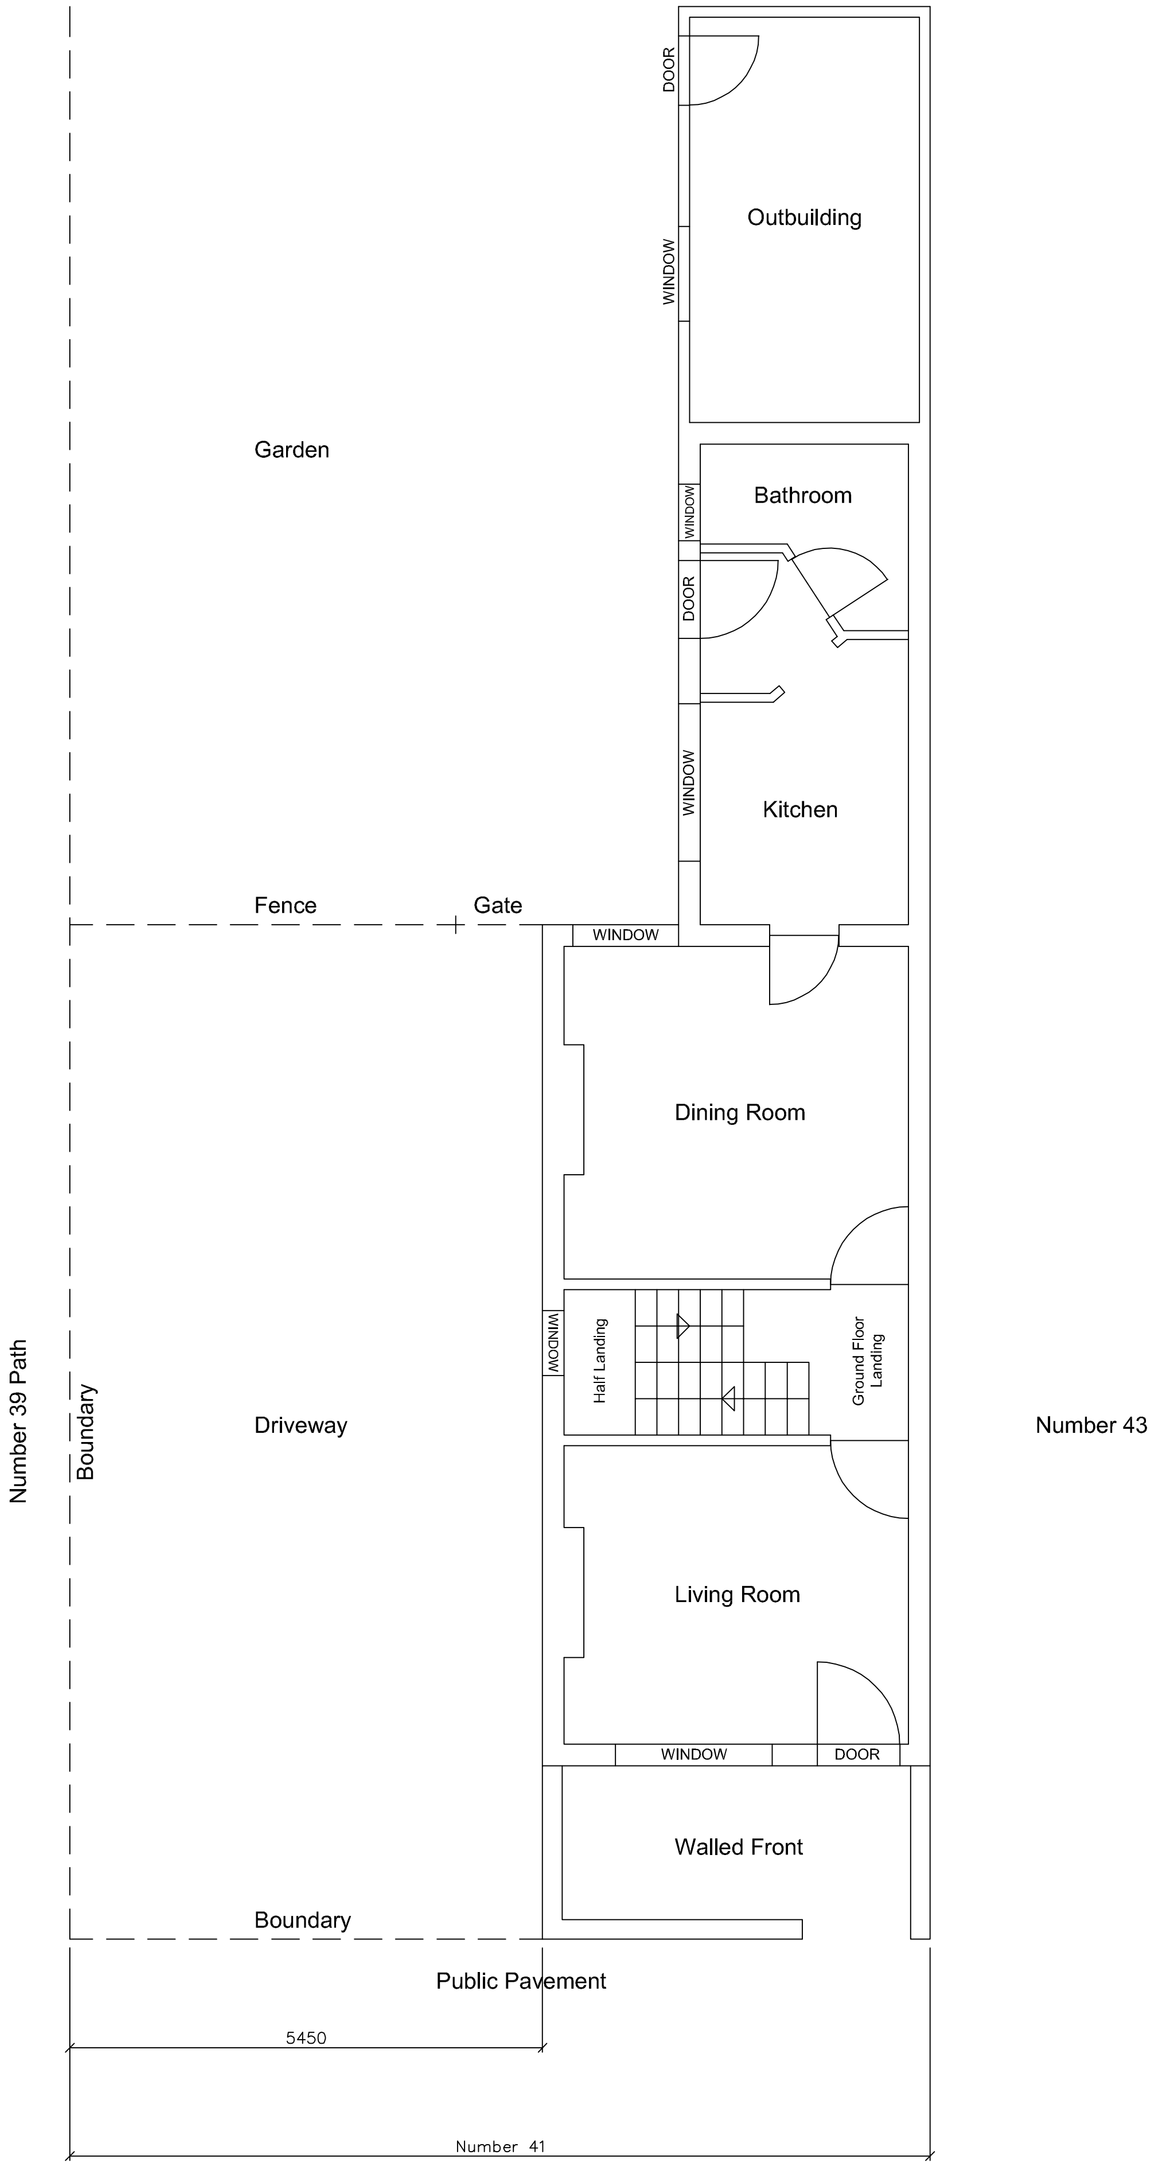

Ground Floor Plan (1:50)

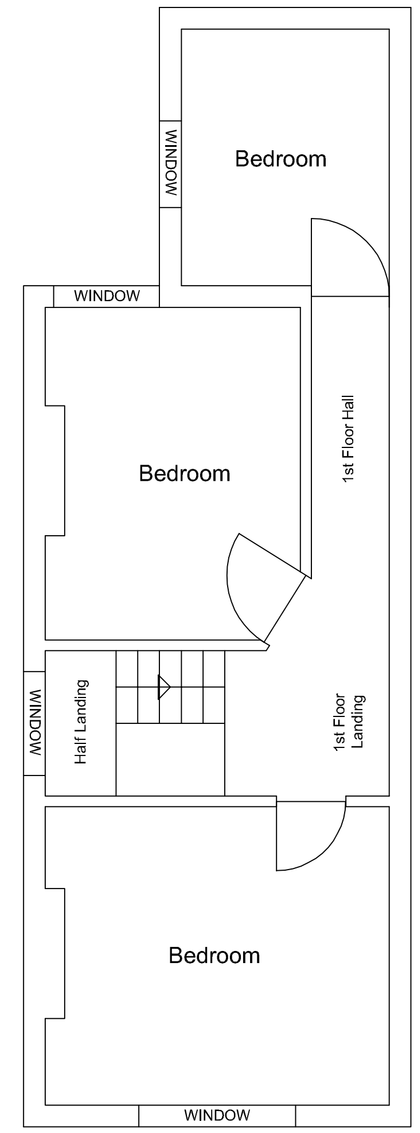

1st Floor Plan (1:50)

REV	DESCRIPTION	DRAWN	DATE
.		.	.

CLIENT

Mr Ben Rose

PROJECT

41 Sleetmoor Lane

DRAWING TITLE

Existing Floor Plans

DRAWN	CHECKED	DATE	SCALES
BR	–	4/5/20	1:50

DRAWING NUMBER	REV
GA1	–