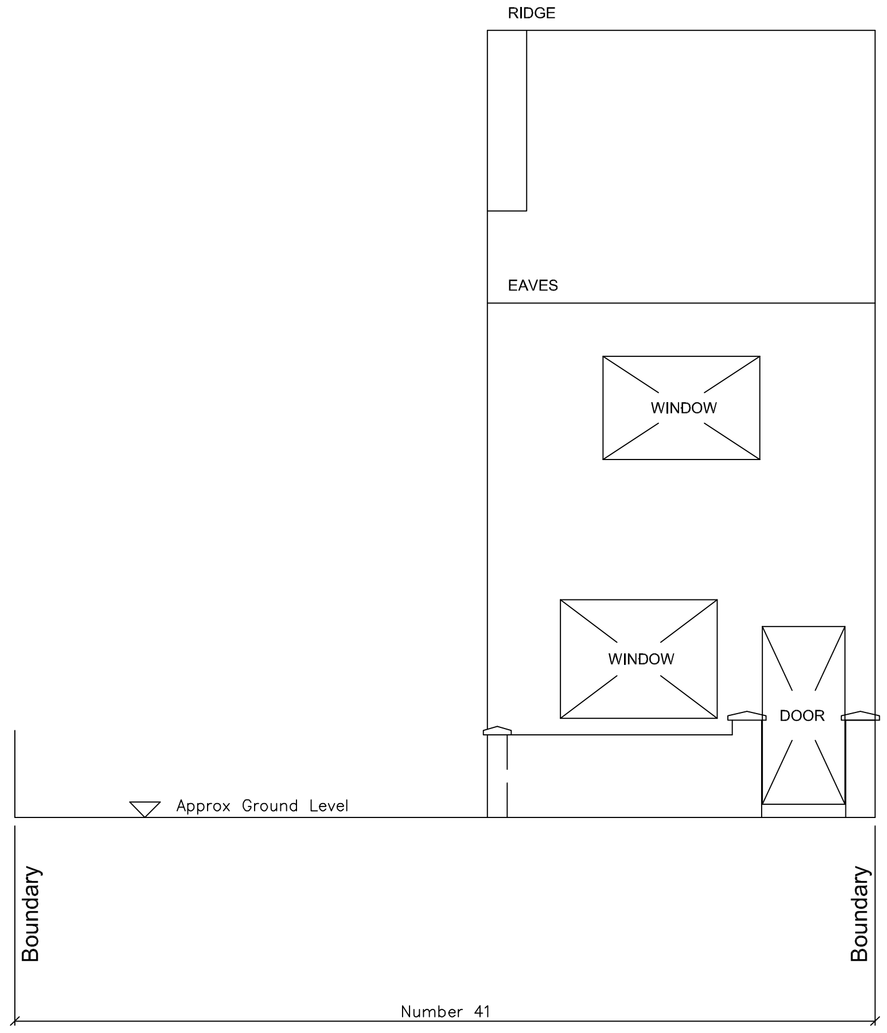

Front Elevation (1:50)

Number 43

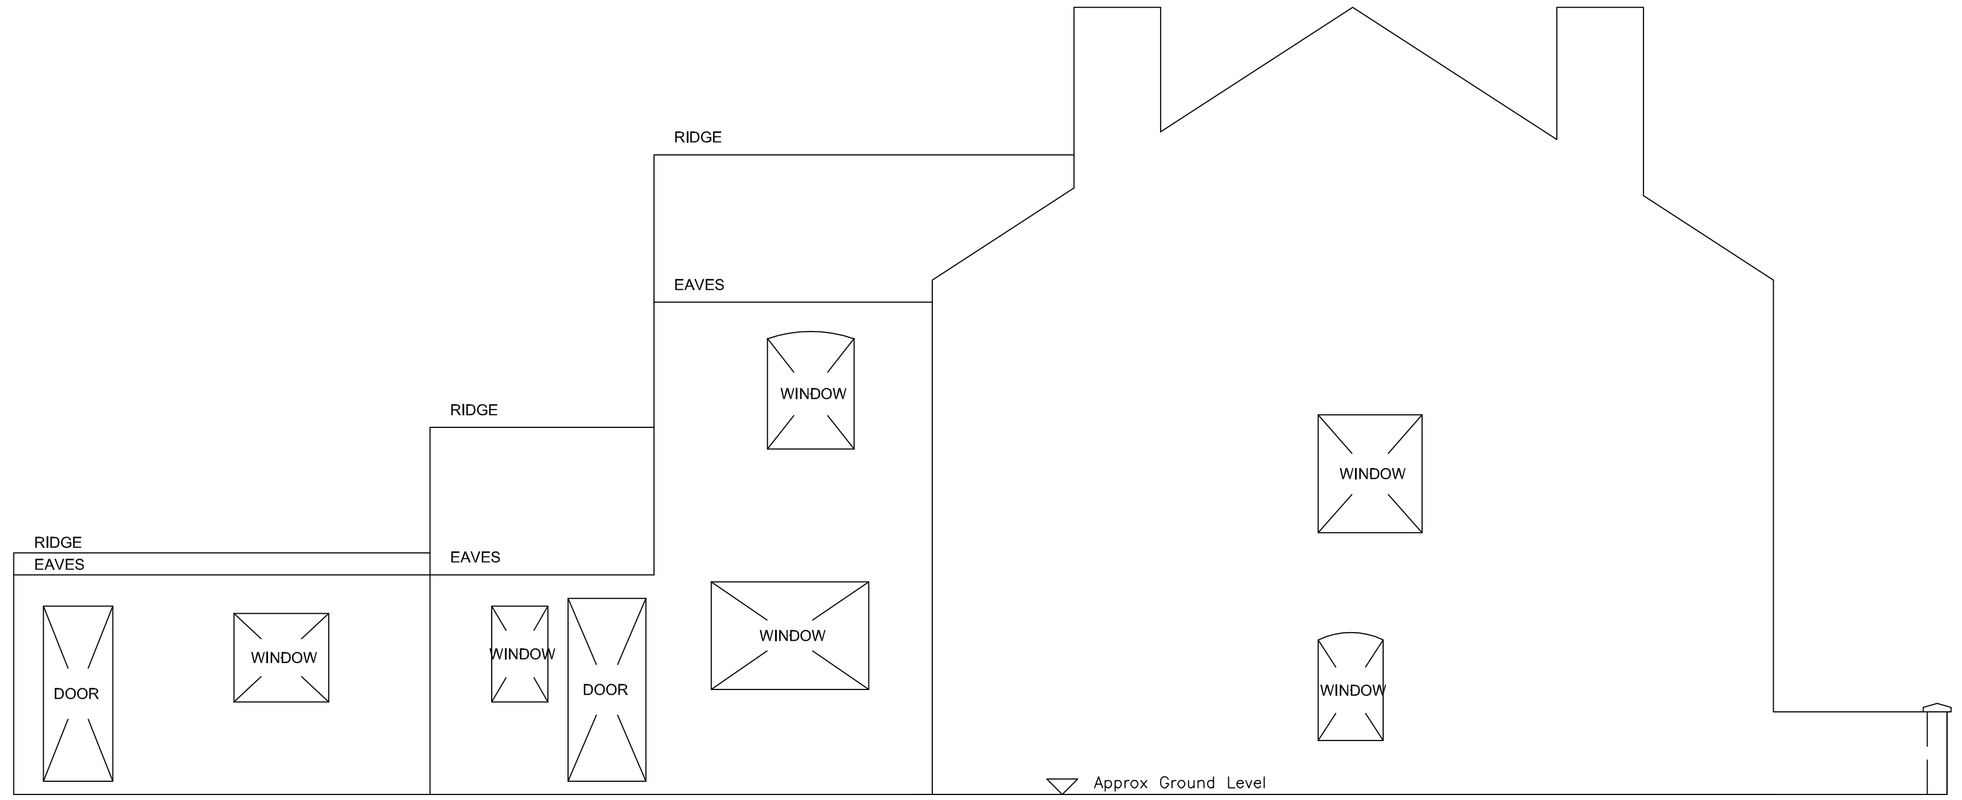

Side Elevation (1:50)

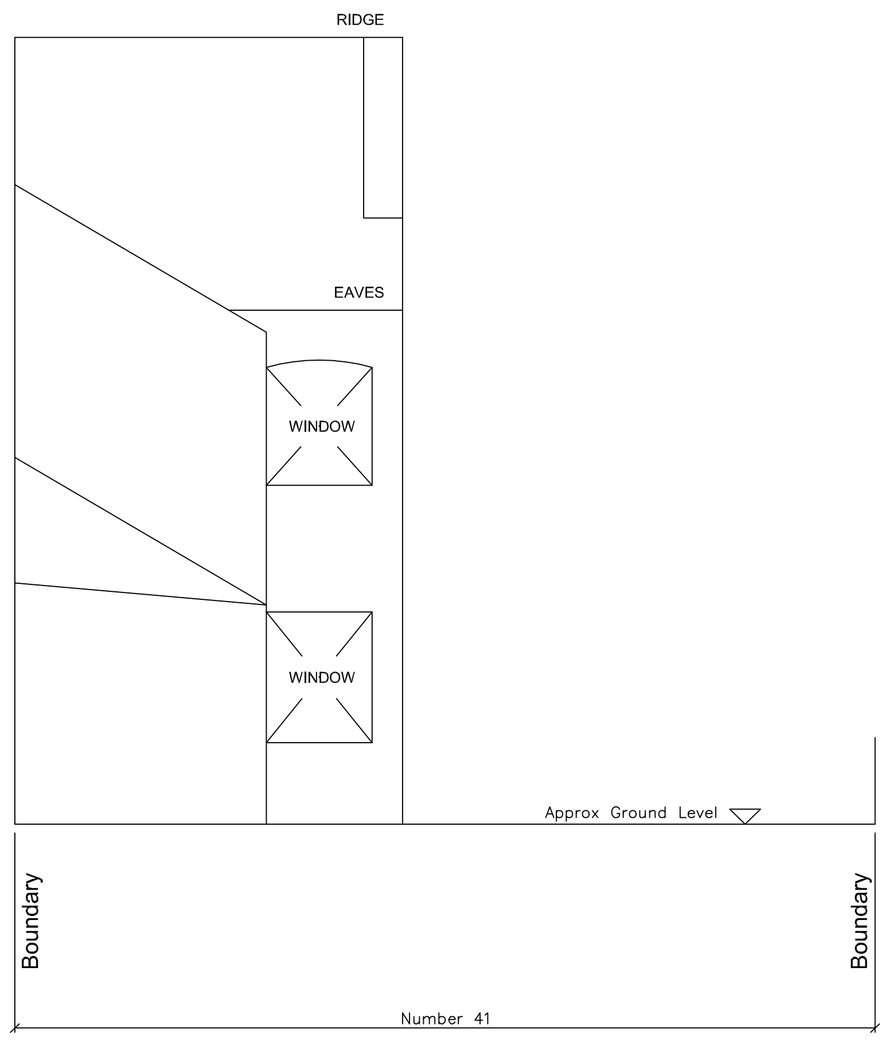

Number 43

Rear Elevation (1:50)

REV	DESCRIPTION	DRAWN	DATE
.		.	.

CLIENT

Mr Ben Rose

PROJECT

41 Sleetmoor Lane

DRAWING TITLE

Existing Elevations

DRAWN	CHECKED	DATE	SCALES
BR	–	4/5/20	1:50

DRAWING NUMBER

GA2

REV

–