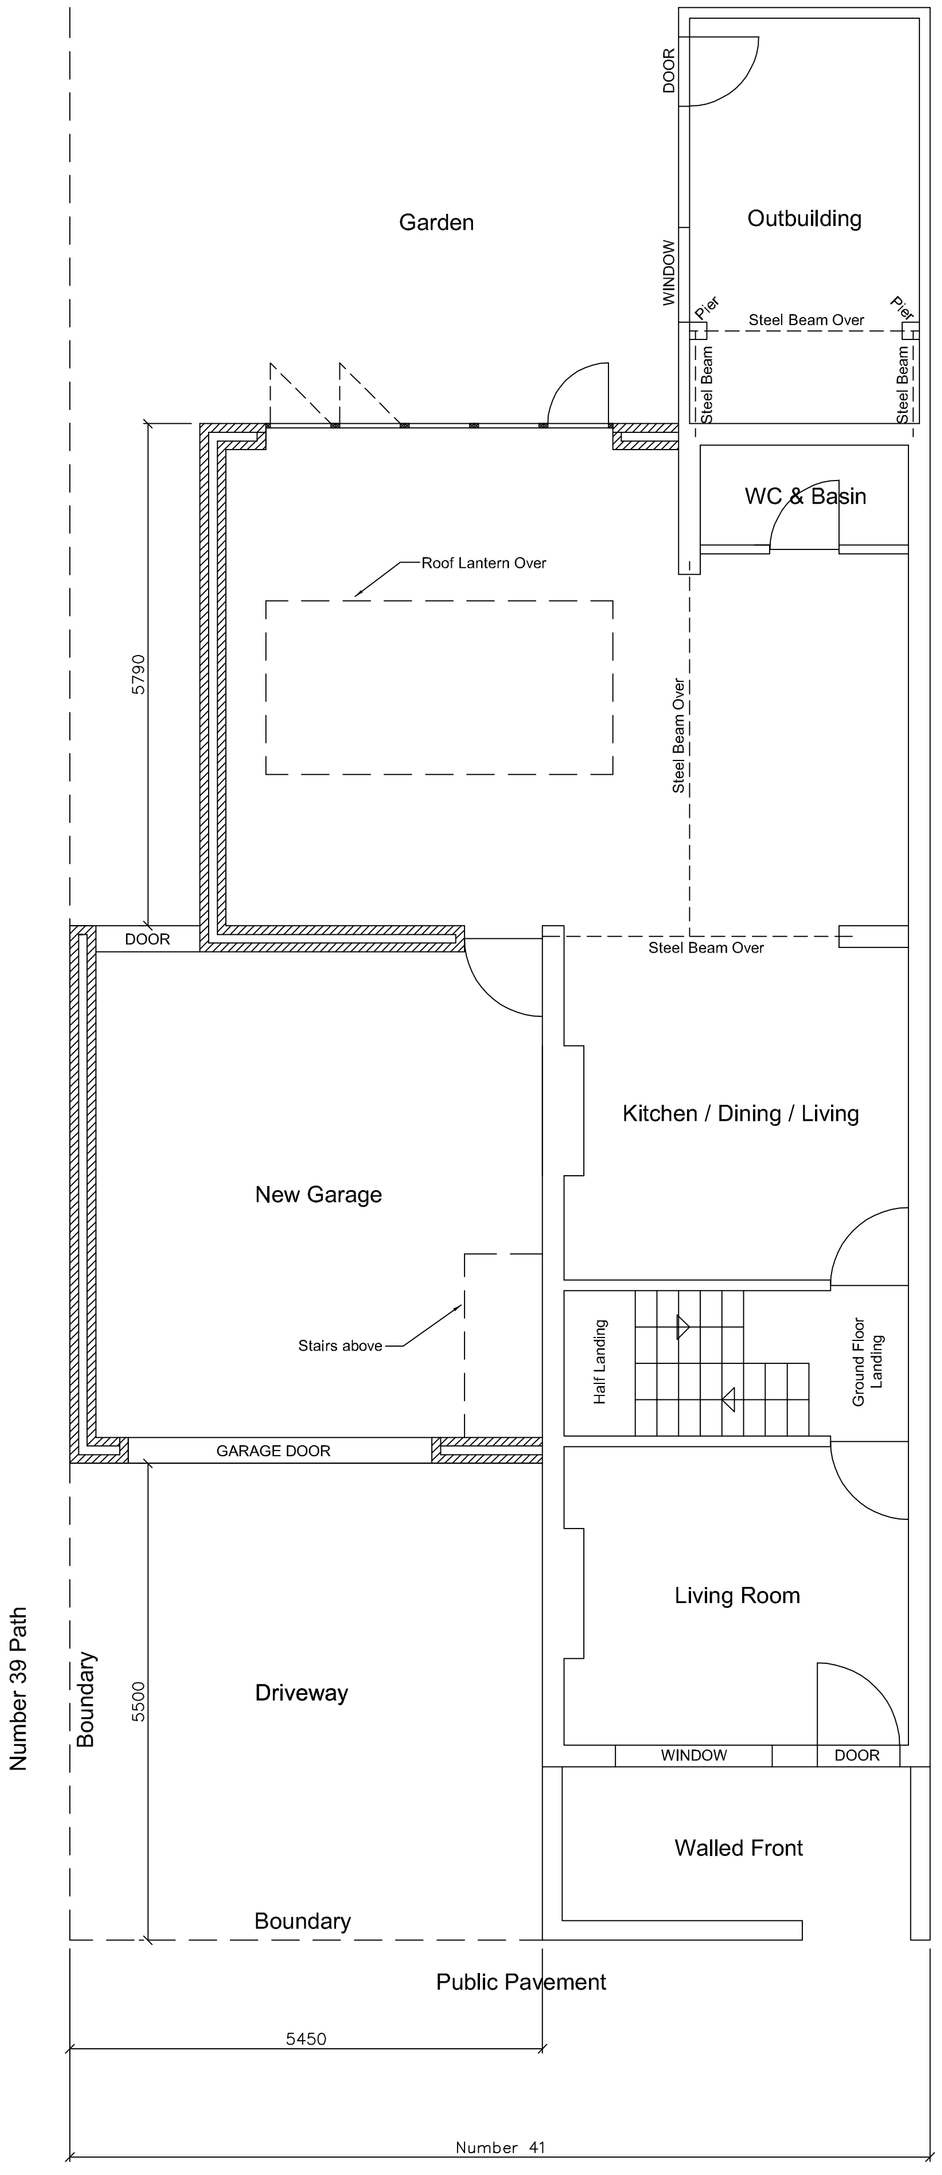

Ground Floor Plan (1:50)

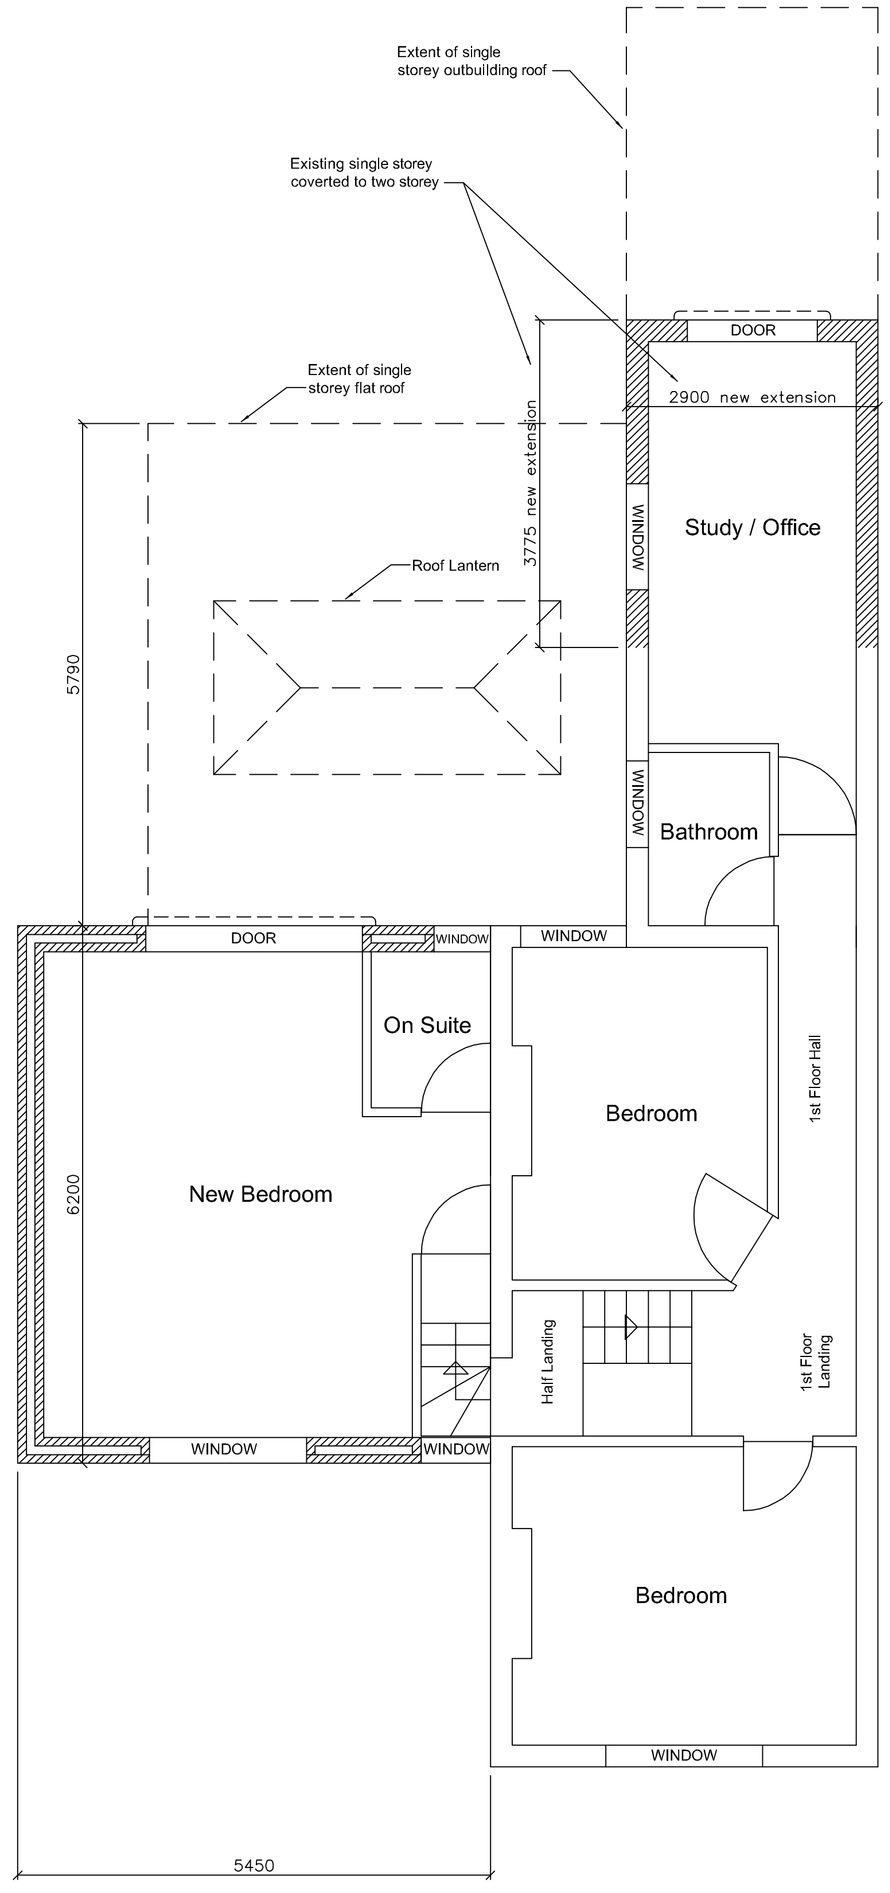

1st Floor Plan (1:50)

Revision C Summary:

- South facing projecting balcony omitted
- Family room changed to garage
- Size of single storey rear extension amended
- Window added to on-suite

REV	DESCRIPTION	DRAWN	DATE
C	See revision C summary	BR	24/8/20
B	Size of rear single storey flat roof area increased	BR	11/6/20
A	Extent of single storey flat roof corrected	BR	10/6/20

CLIENT

Mr Ben Rose

PROJECT

41 Sleetmoor Lane

DRAWING TITLE

Proposed Floor Plans

DRAWN	CHECKED	DATE	SCALES
BR	–	4/5/20	1:50

DRAWING NUMBER: GA3

REV: C