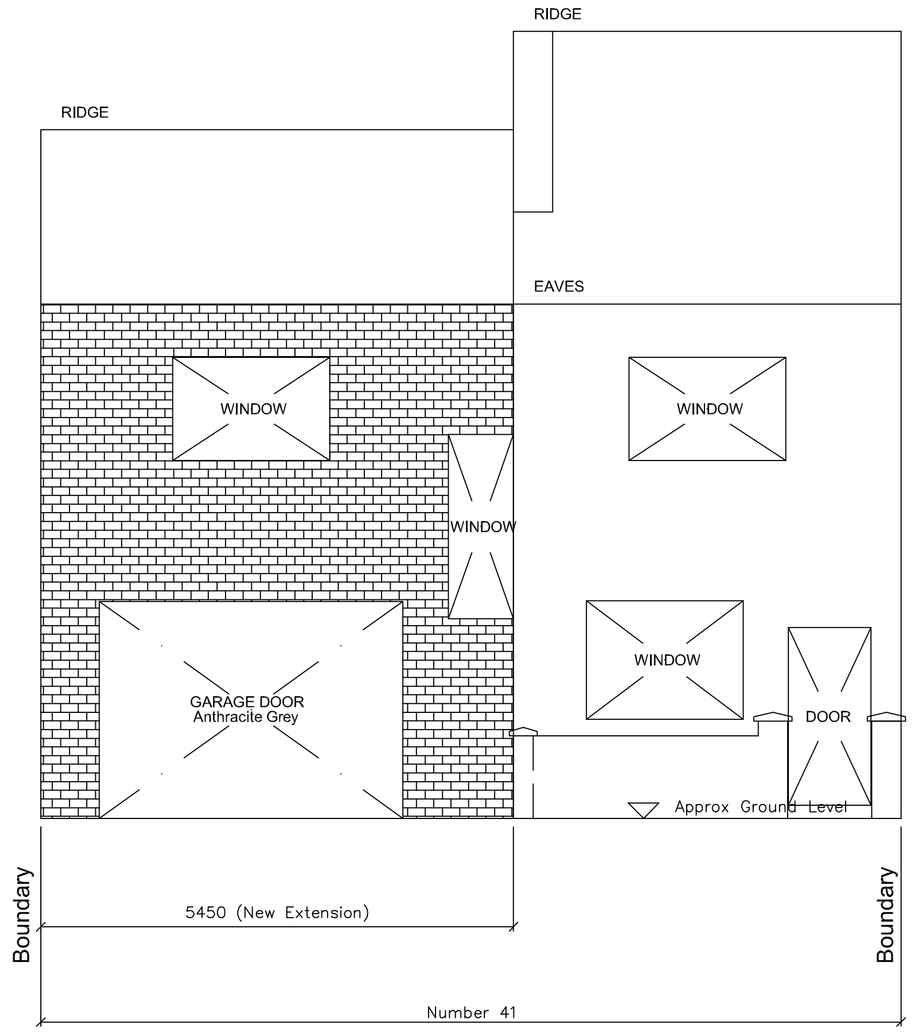

Number 43

Front Elevation (1:50)

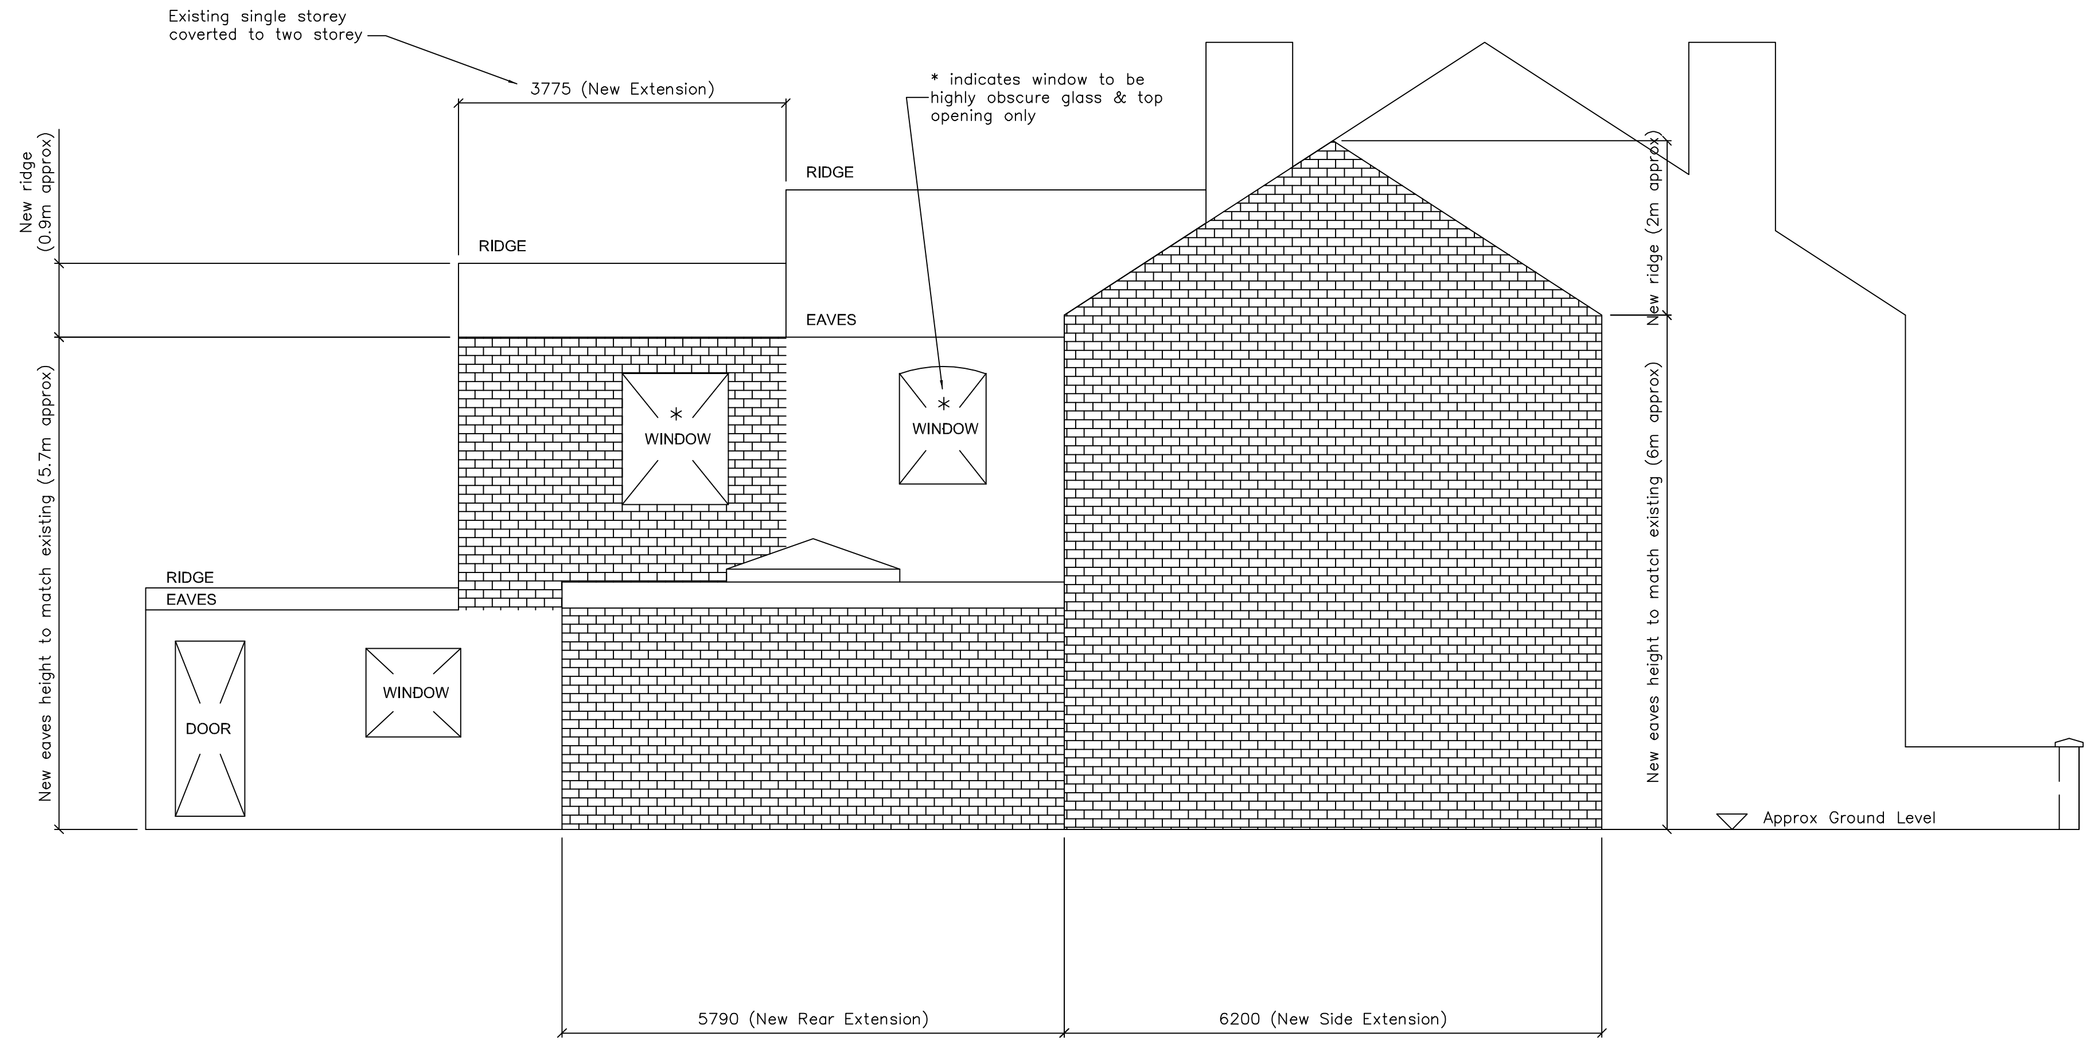

Side Elevation (1:50)

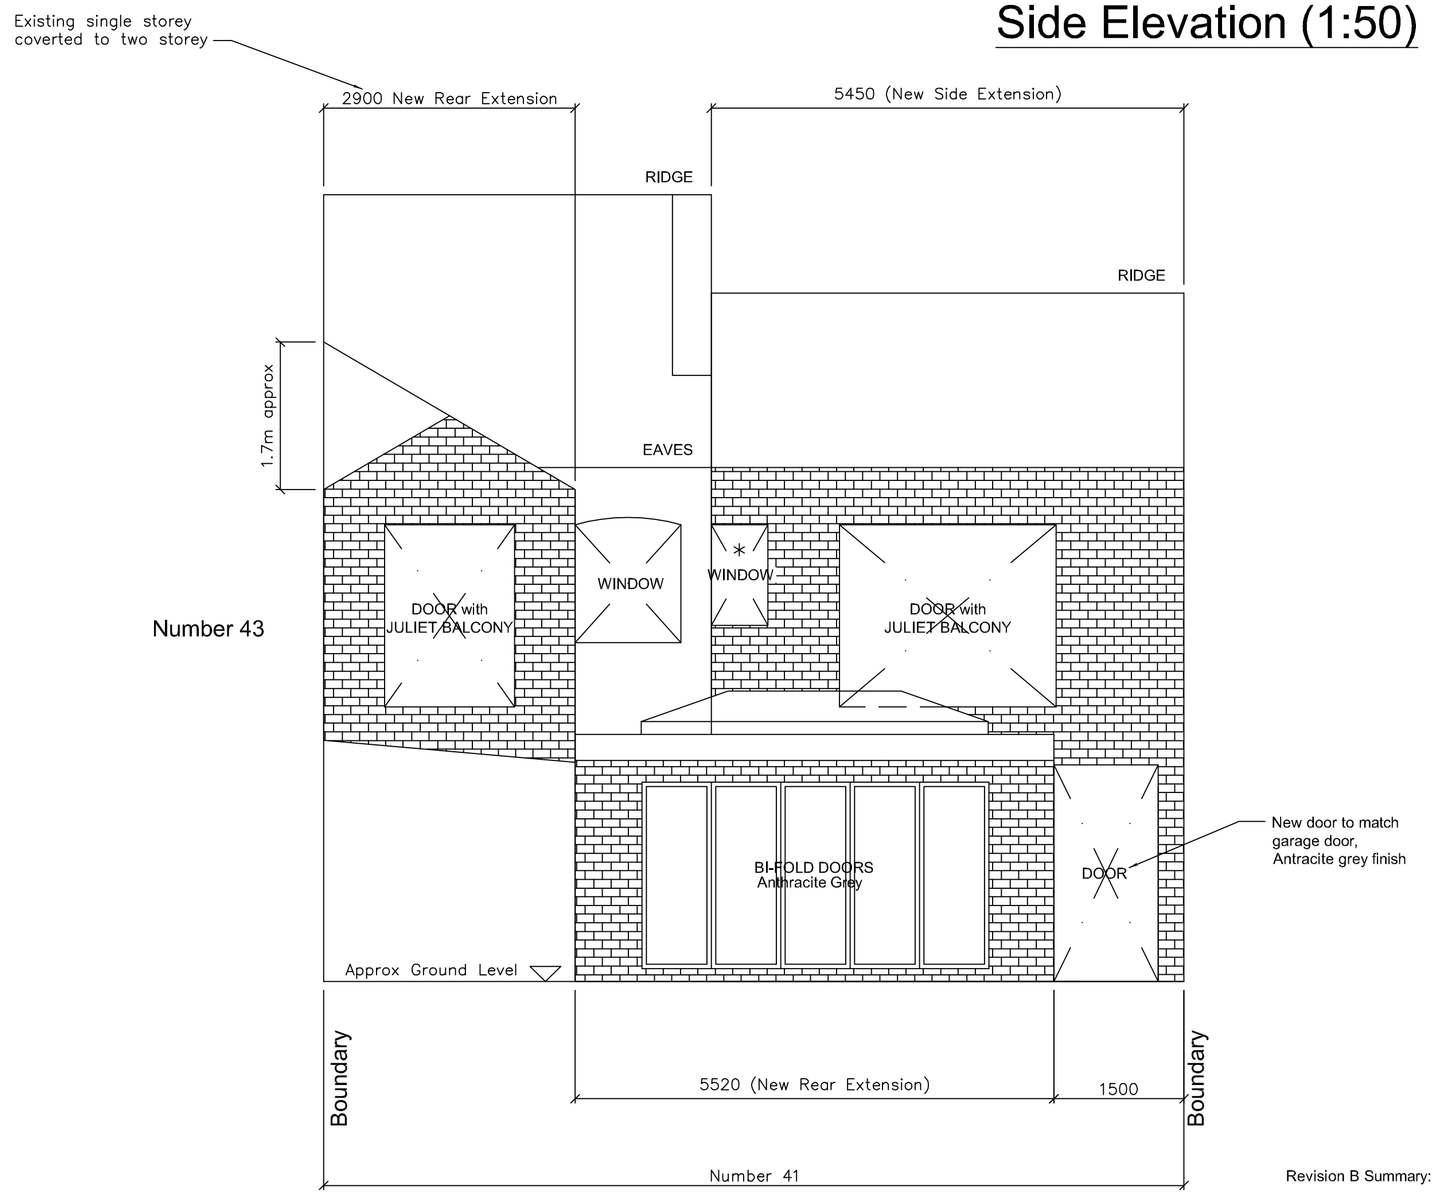

Number 43

Rear Elevation (1:50)

Revision B Summary:

- South facing projecting balcony omitted
- Garage door added to North elevation
- Landing window increased in size to North elevation
- Size of single storey rear extension amended
- Window added to on-suite
- Notes added to 1st floor east facing windows

REV	DESCRIPTION	DRAWN	DATE
B	See revision B summary	BR	24/8/20
A	Size of rear single storey flat roof area increased	BR	11/6/20

CLIENT

Mr Ben Rose

PROJECT

41 Sleetmoor Lane

DRAWING TITLE

Proposed Elevations

DRAWN	CHECKED	DATE	SCALES
BR	–	4/5/20	1:50

DRAWING NUMBER

GA4

REV

B