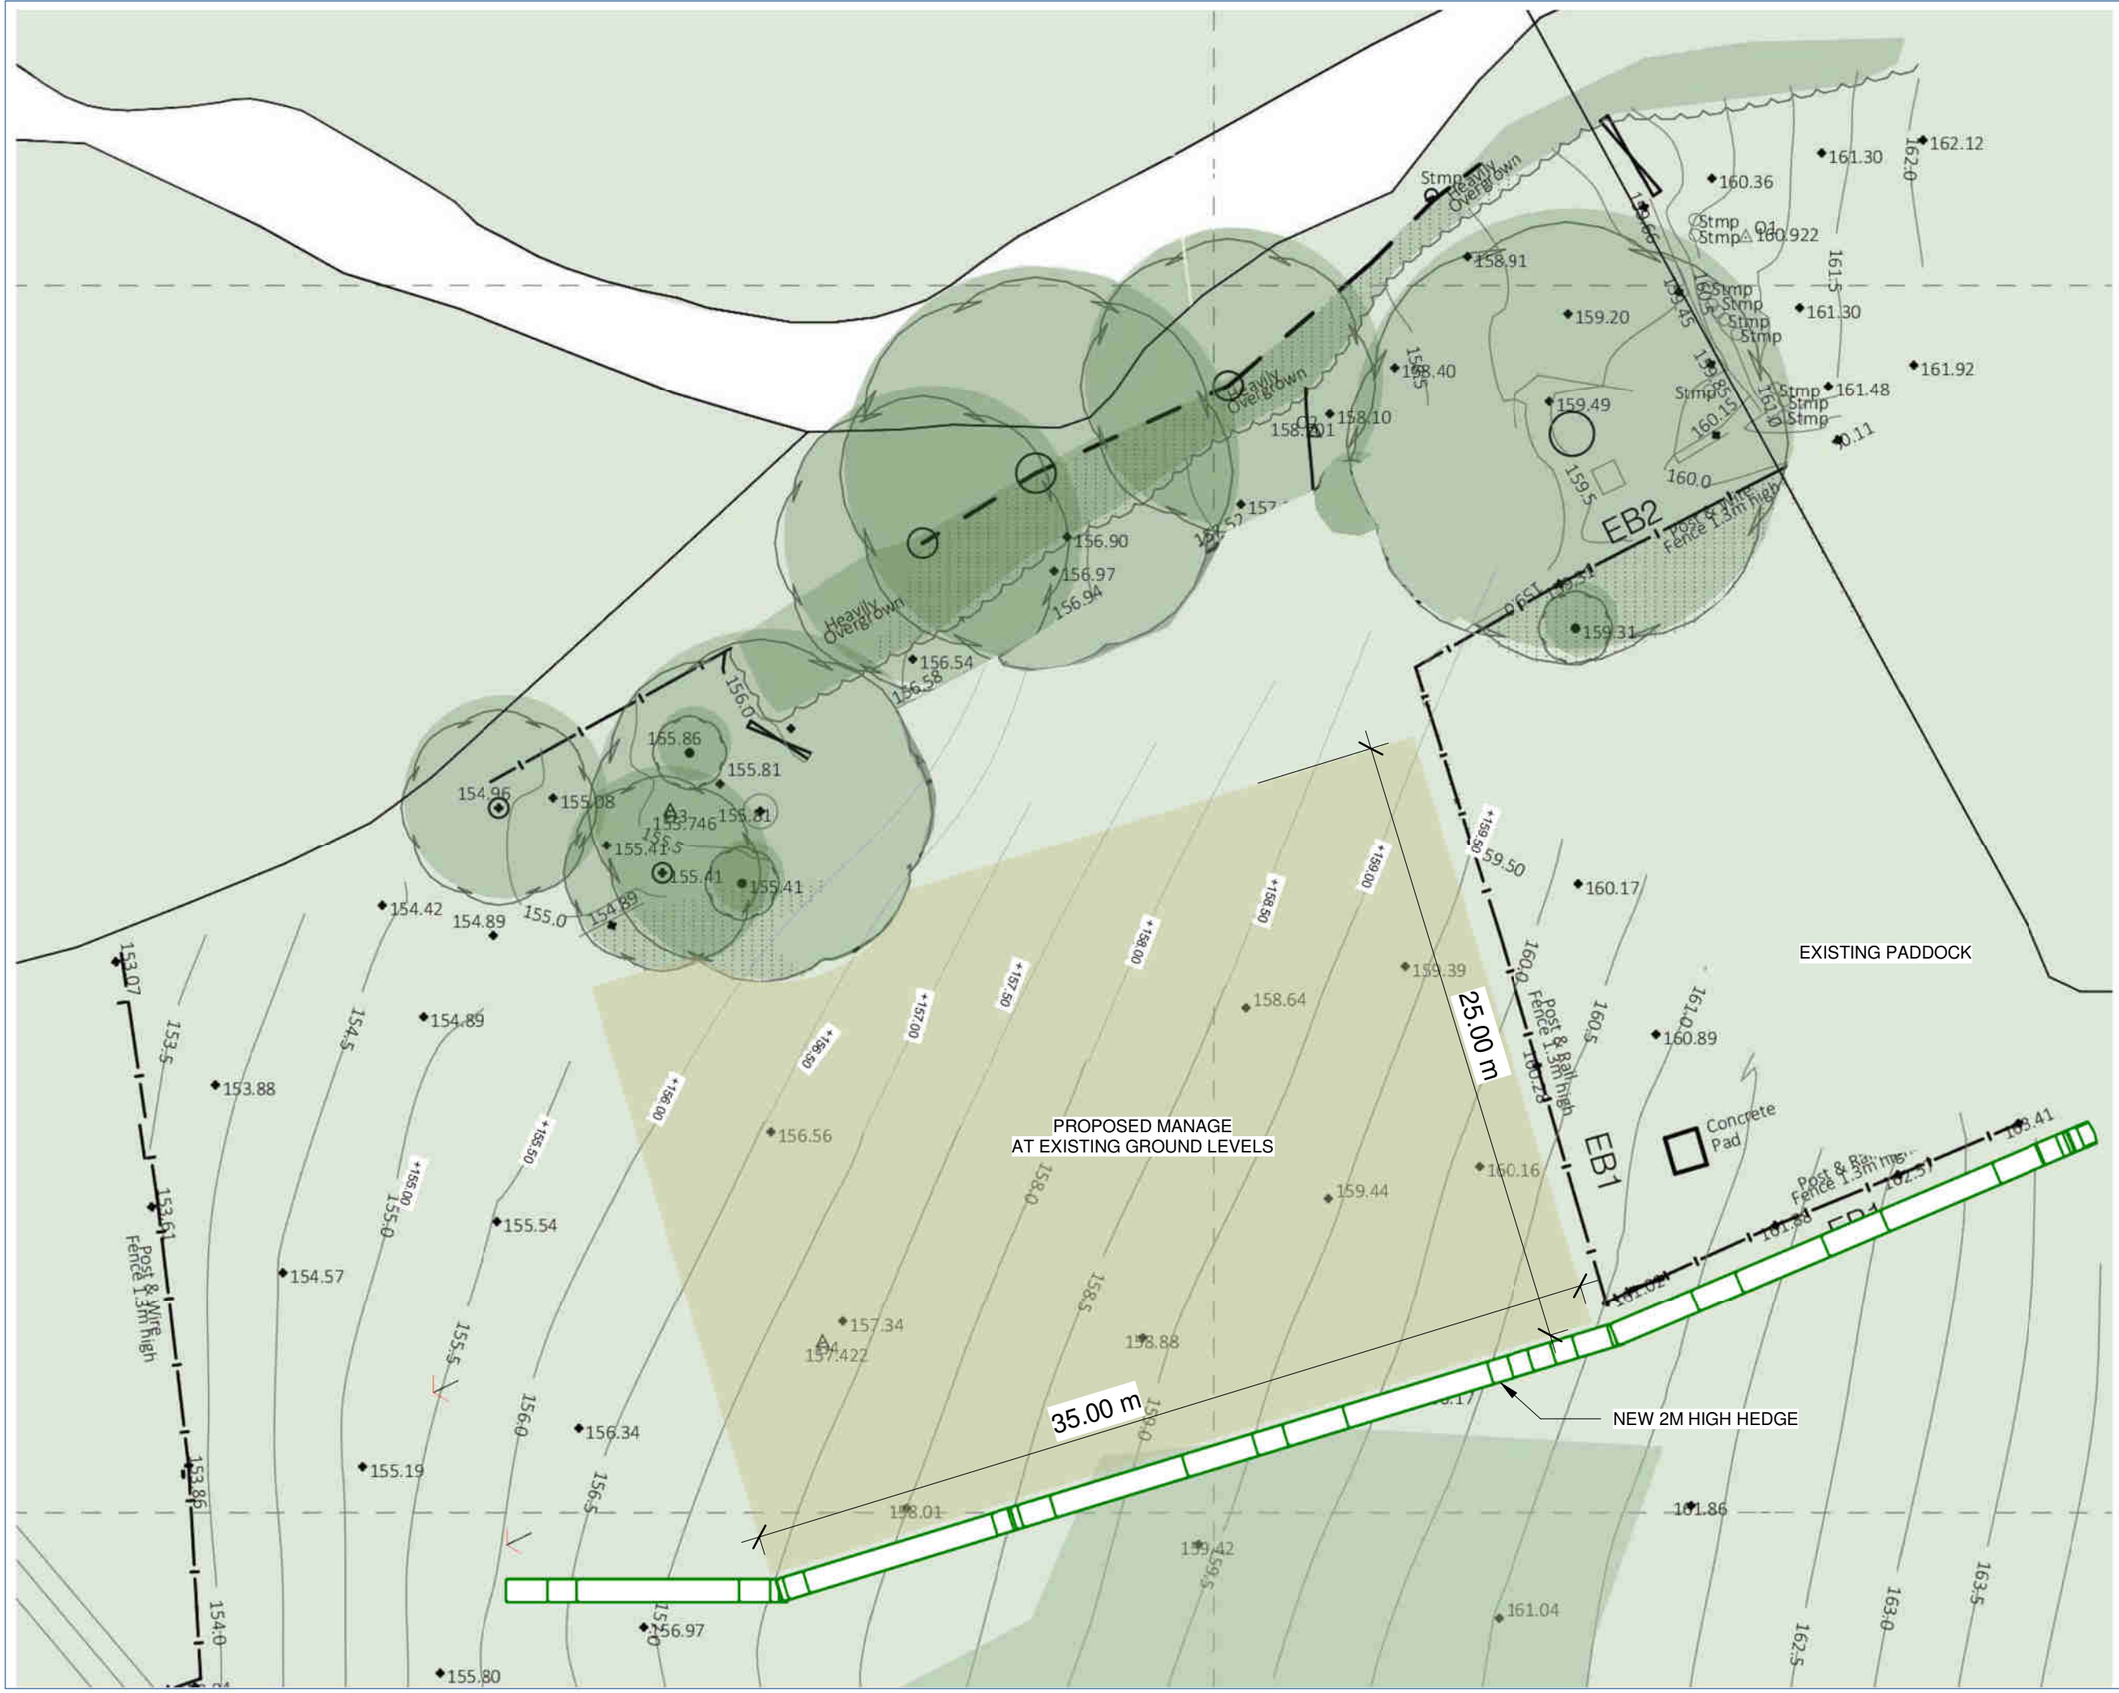

Notes:

REV	DESCRIPTION	BY	DATE

STATUS:

CLIENT:

ARCHITECT:

SITE:
STORER FARM

TITLE:
MANEGE LAYOUT - TO FOLLOW EXISTING LEVELS

SCALE AT A3:	DATE:	DRAWN:	CHECKED:
PROJECT NO:	DRAWING NO:		REVISION: