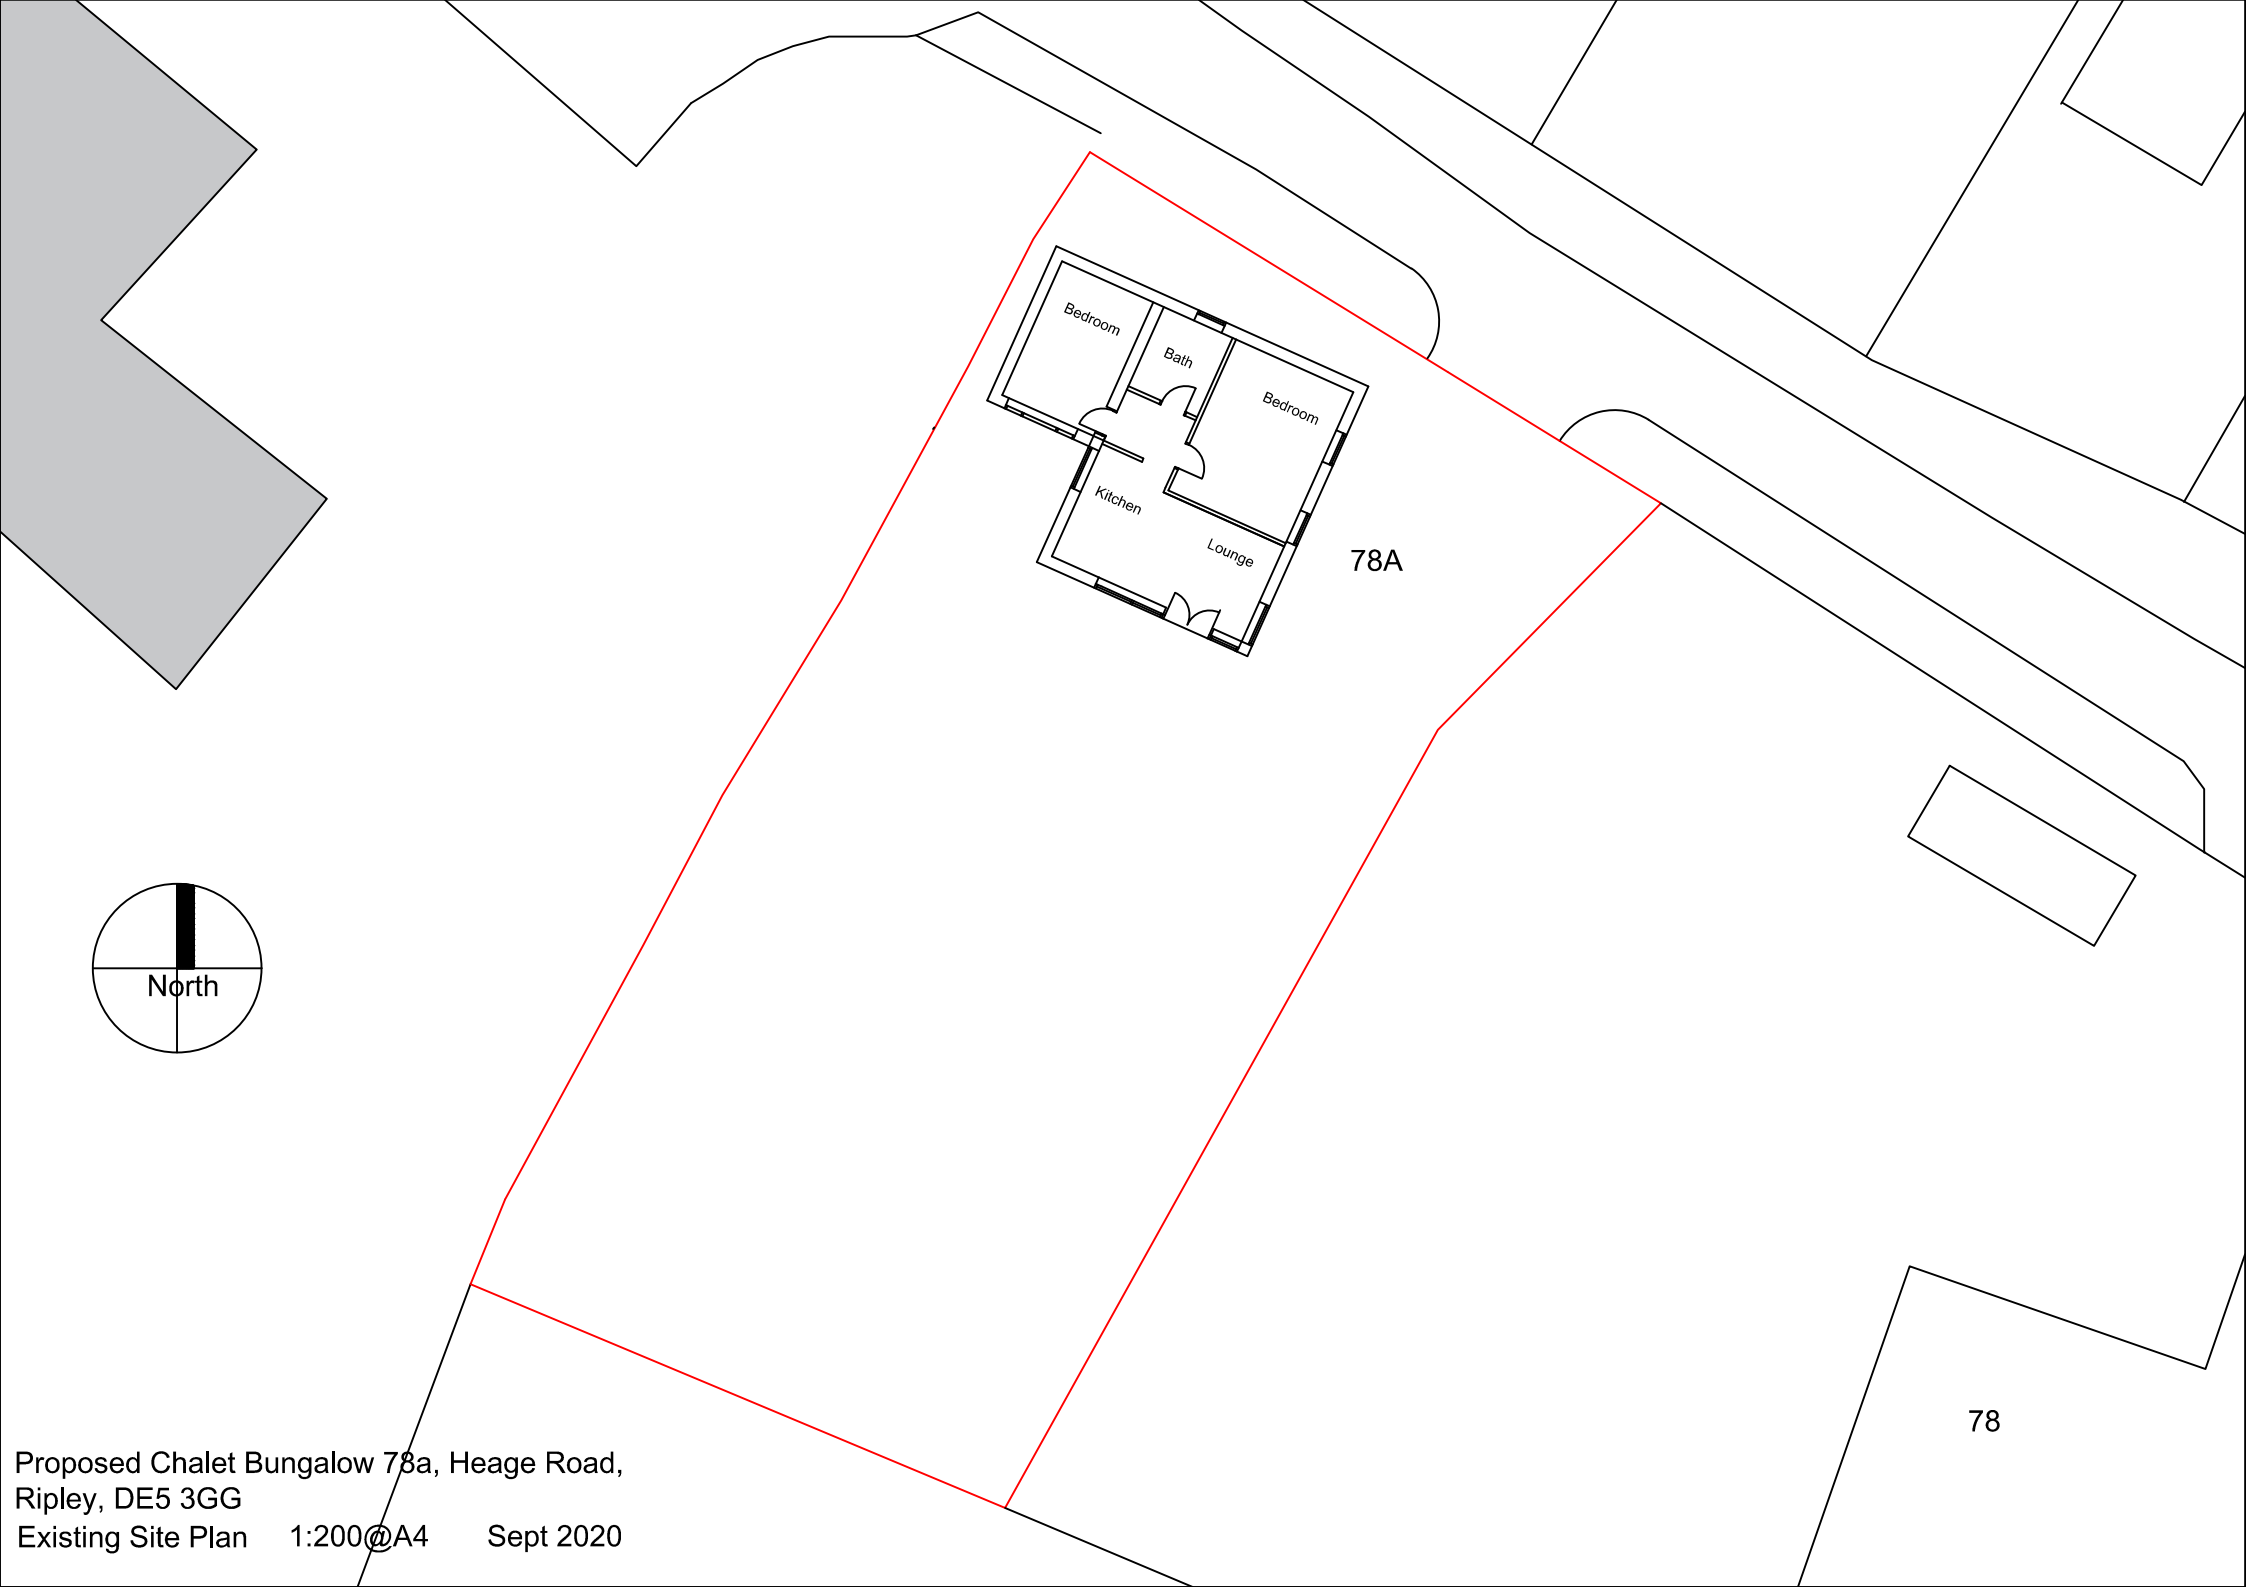

Proposed Chalet Bungalow 78a, Heage Road,
Ripley, DE5 3GG
Existing Site Plan 1:200@A4 Sept 2020