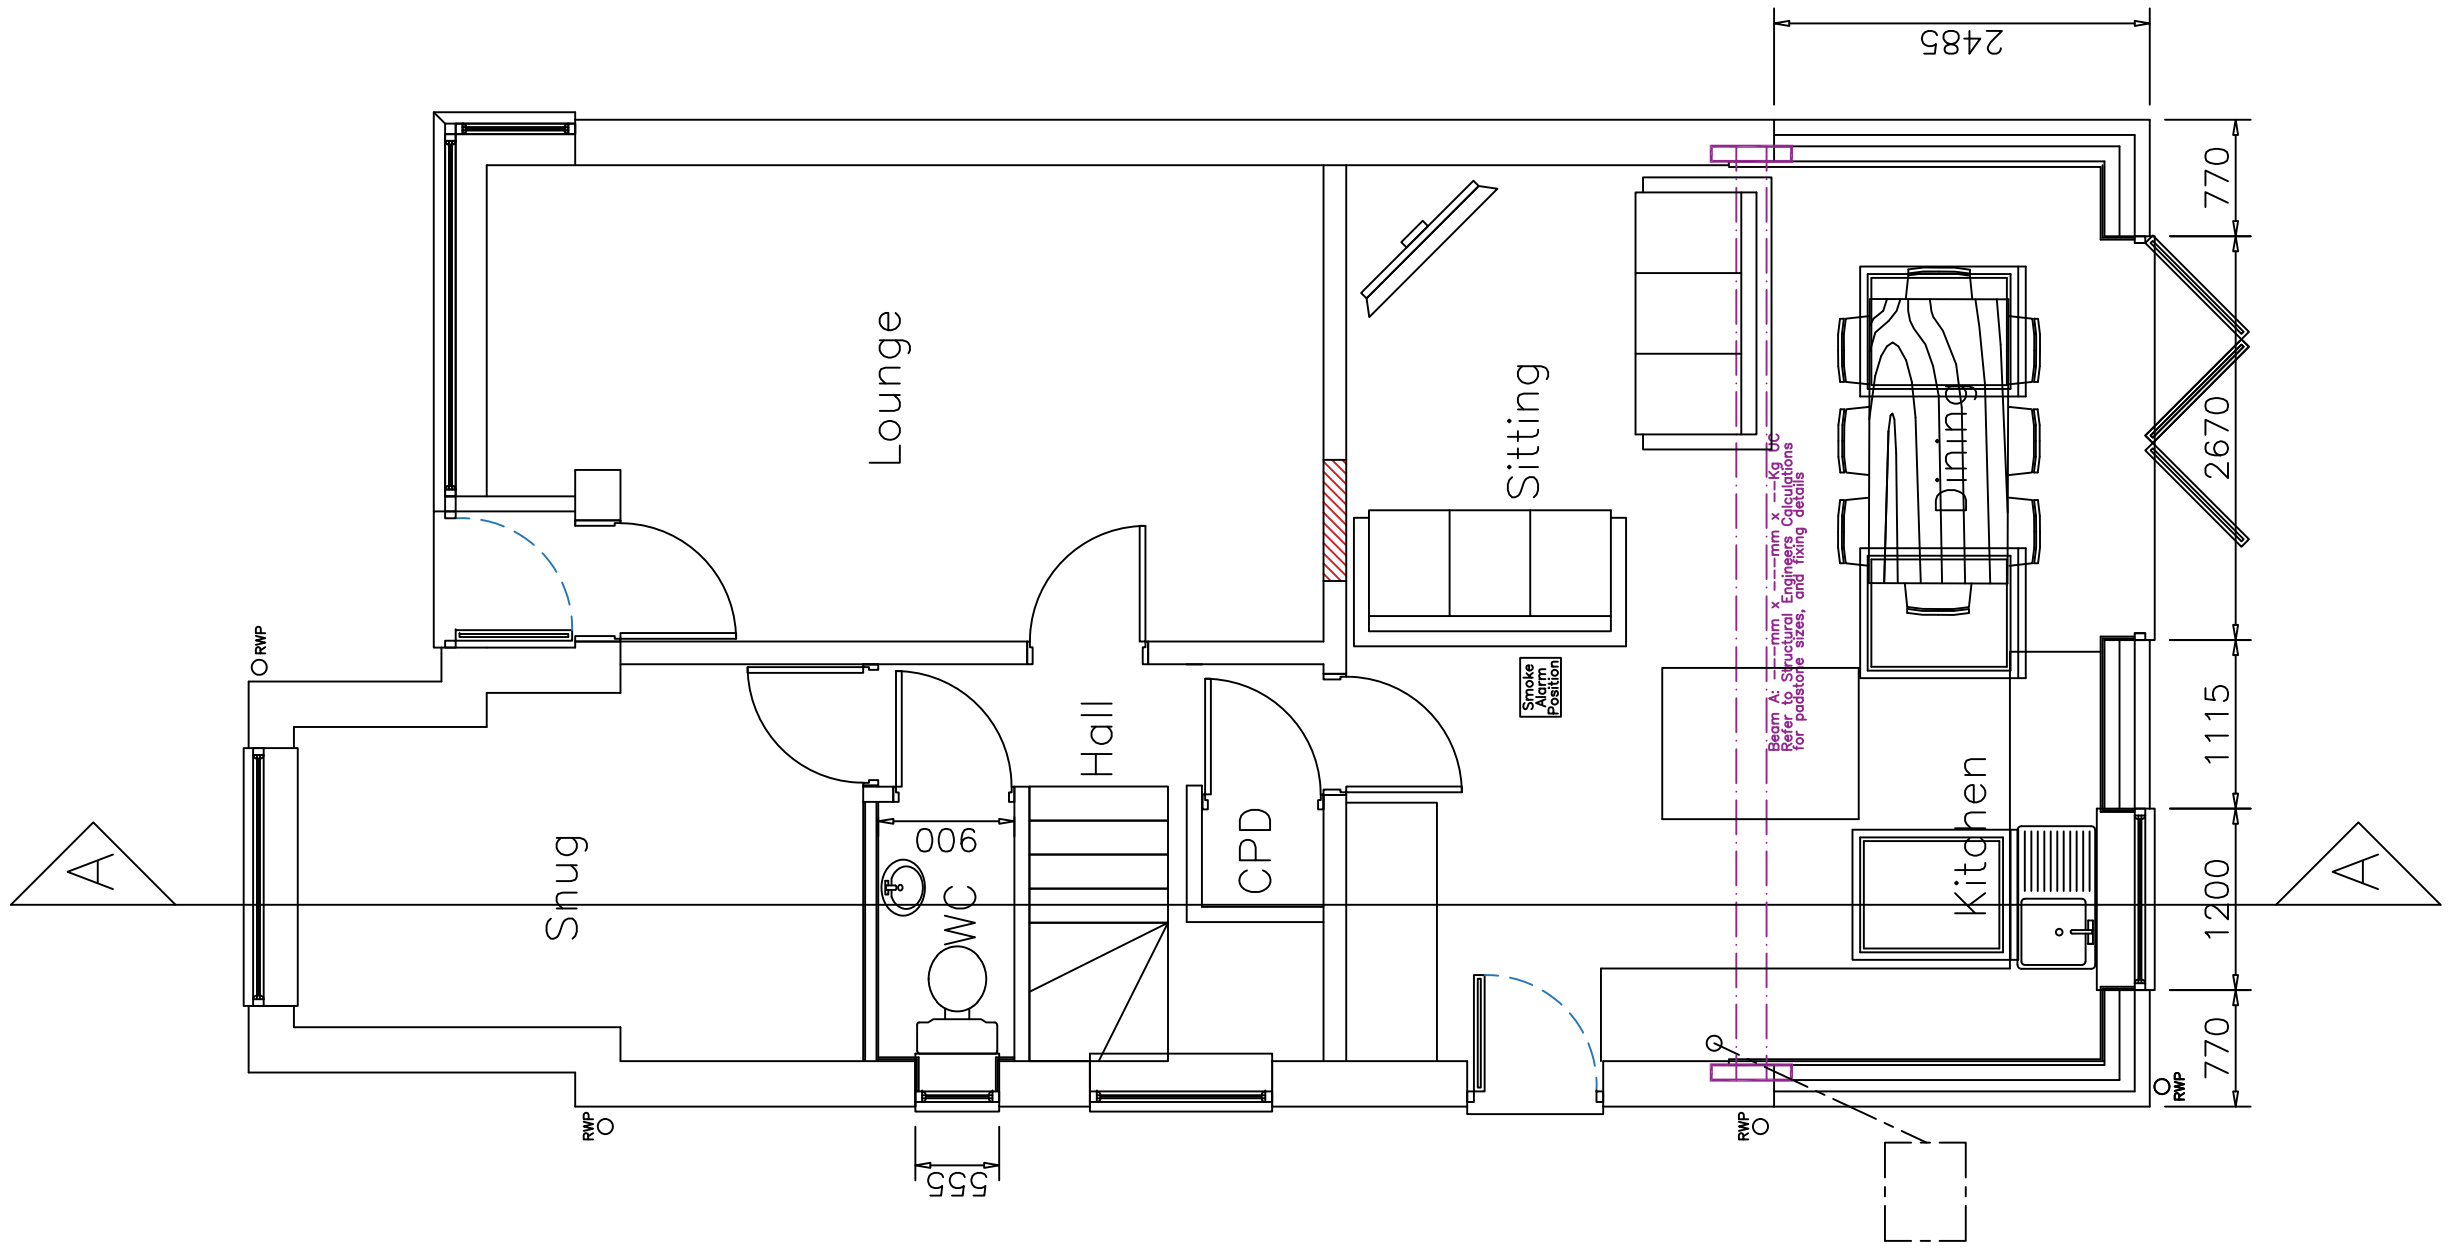

PROPOSED G.F. PLAN

PROPOSED DEMOLITION OF EXISTING CONSERVATORY & ERECTION OF SINGLE STOREY REAR EXTENSION TO FORM KITCHEN–DINER, AND RECONFIGURATION OF HALLWAY & WC

Project Number:	4FA247
Project Address:	12 Hillary Close, Belper, DE56 0JH
Client Name:	Mr & Mrs Adey
Drawing Number:	03
Drawn By:	AJC
Scale:	1:50 @ A3

Revision:	Description:	Date:
A	Drawing revised with regard to meeting with clients	28.08.20

East View, 82 Pitt St.
Eckington, Sheffield,
S21 4EZ
Tel: 01246 435480
Mob: 07743 064486
4Front Architecture
email: architecture.4front@gmail.com