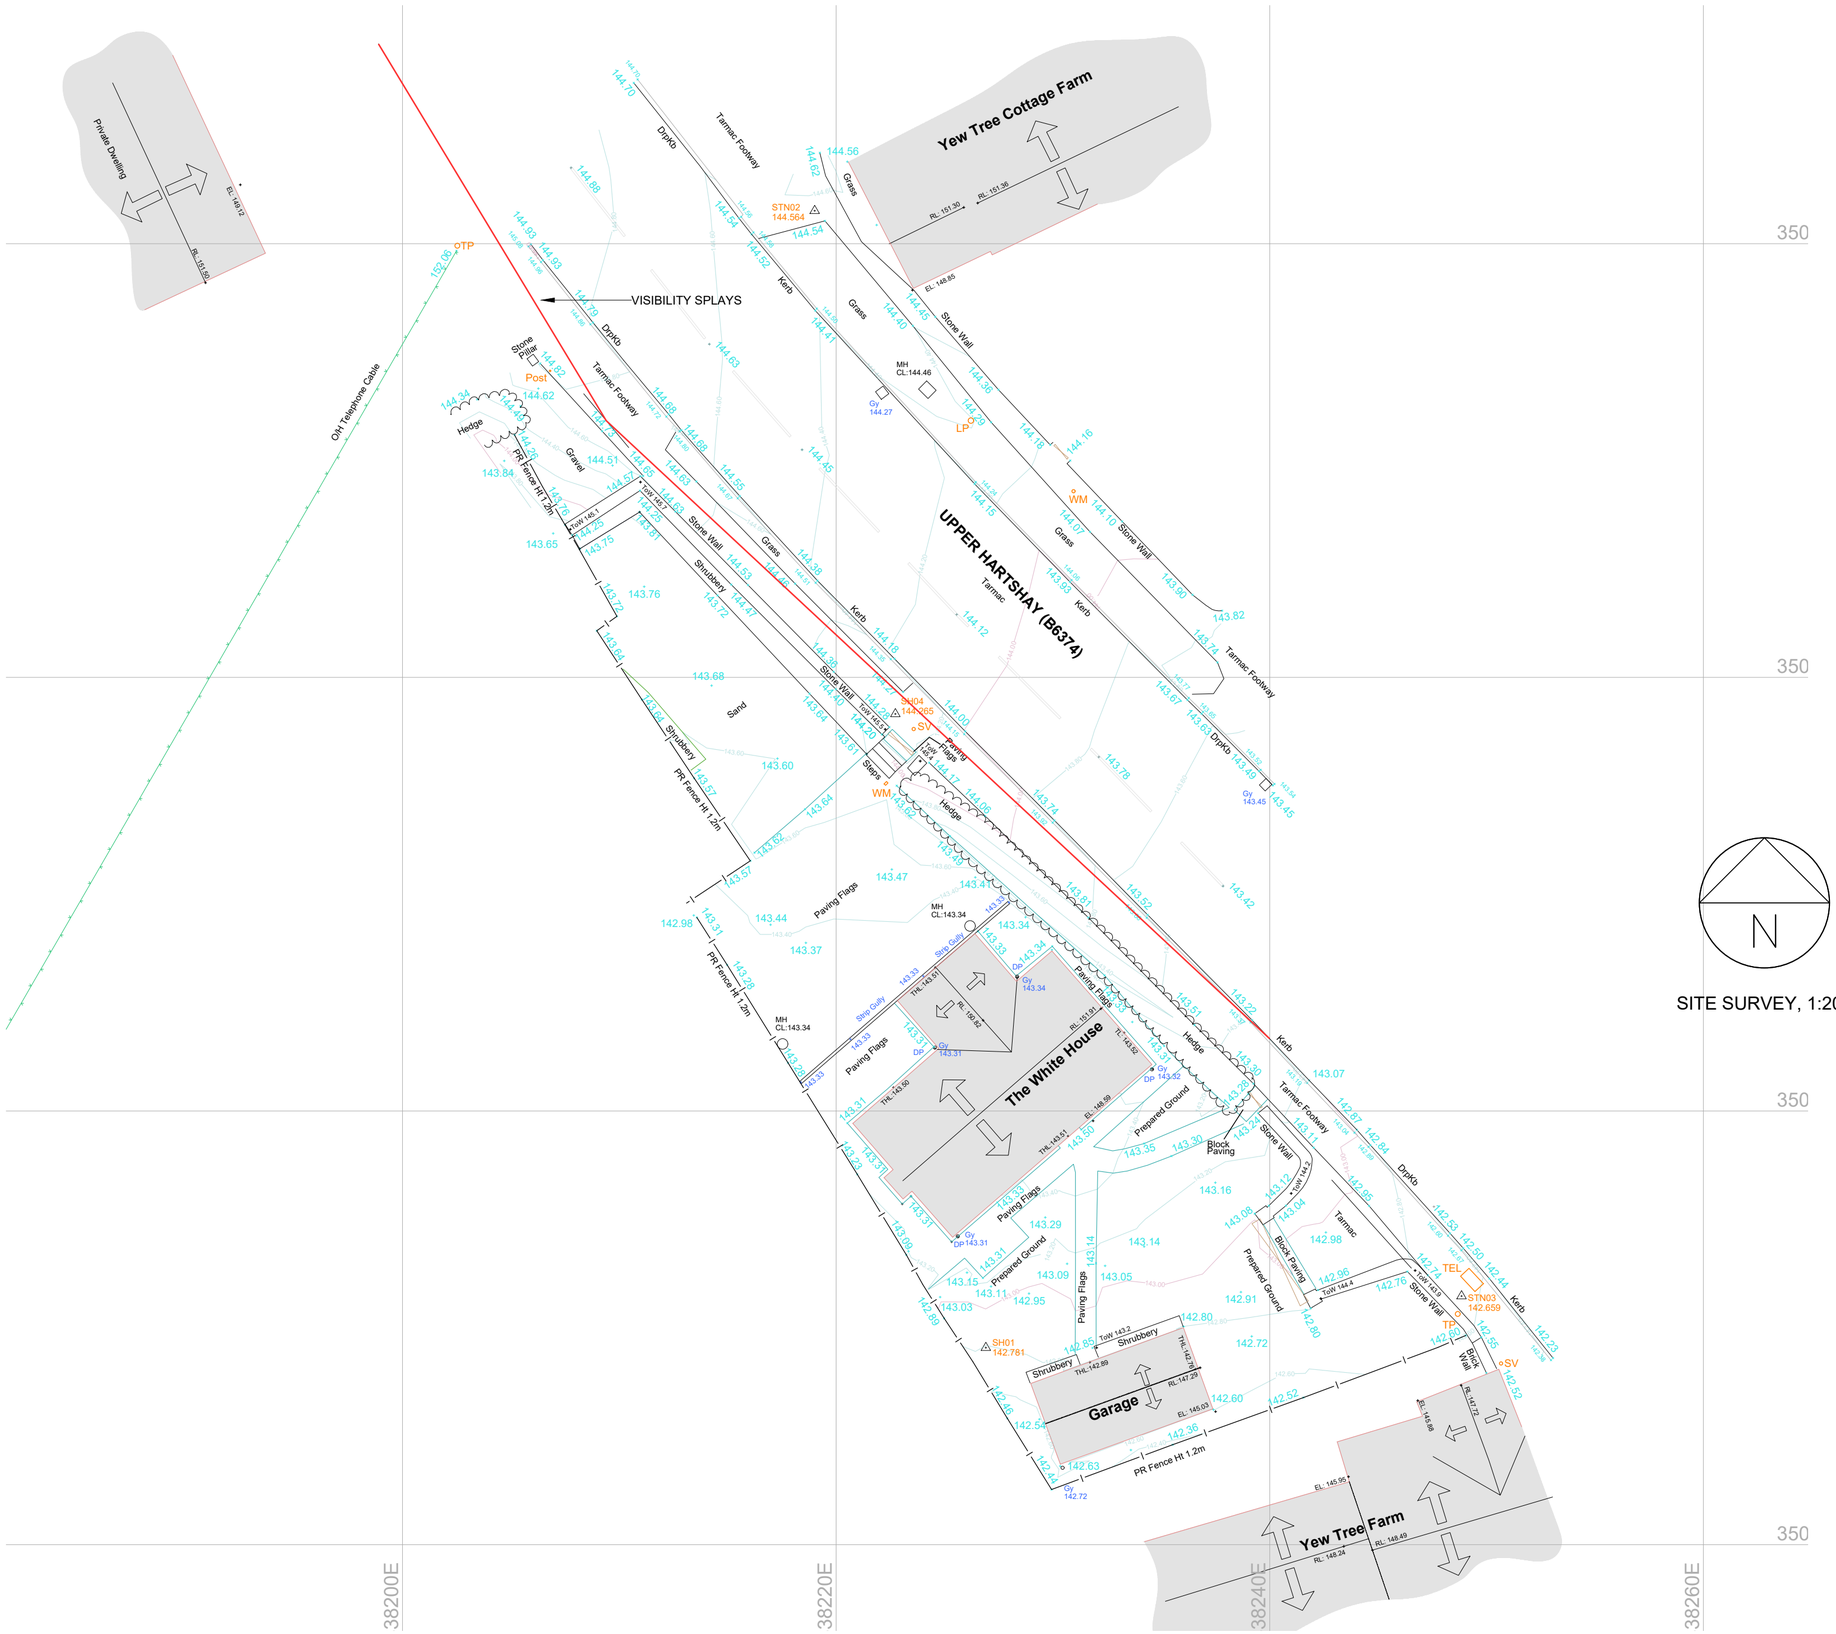

SITE SURVEY, 1:200

GREY RICHARDS TROWELL ARCHITECTURE

Address: 1-3 Greenhill, Wirksworth, Derbyshire, DE4 4EN
Tel: 01629 825491
Email: info@grtarchitecture.co.uk
Website: www.grtarchitecture.co.uk

Client:	MR PATRICK GREENSMITH		
Project:	FORMATION OF NEW ACCESS		
Address:	WHITE HOUSE, RIPLEY ROAD, UPPER HARTSHAY, HEAGE		
Drawing:	PROPOSED SITE PLAN		
Dwg No:	002	Date:	14.09.2020
Scale:	AS STATED	Paper size:	A2
RIBA Stage:	3		

Please Note:

Drawings up to RIBA Work Stage 4 are not sufficiently detailed for construction

DO NOT SCALE DRAWING

© Grey Richards Trowell Architecture all rights reserved