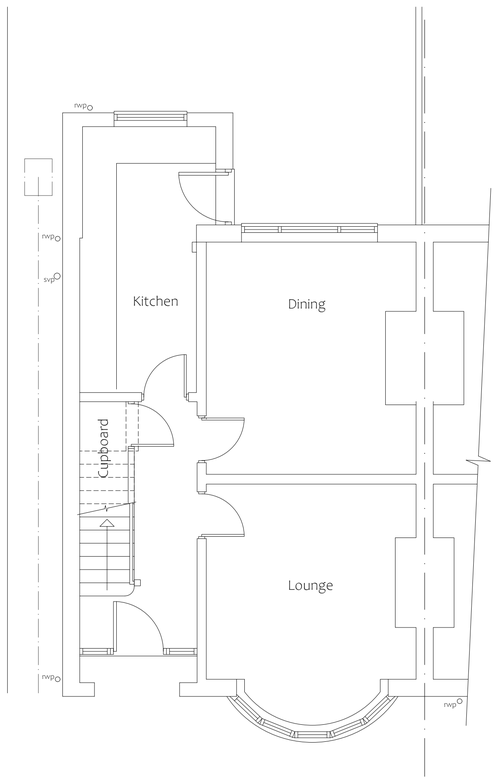

Existing Ground Floor Plan
Scale 1:50

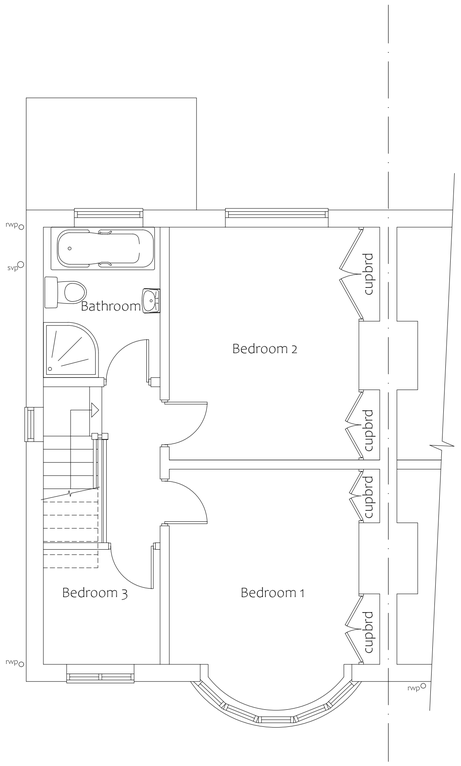

Existing First Floor Plan
Scale 1:50

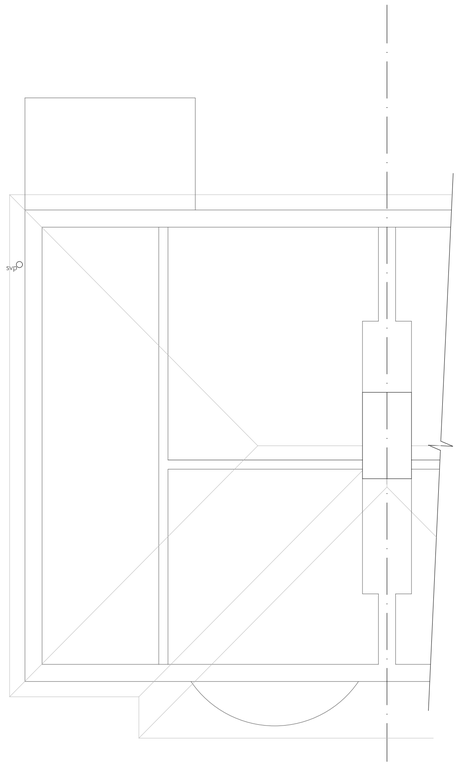

Existing Loft Plan
Scale 1:50

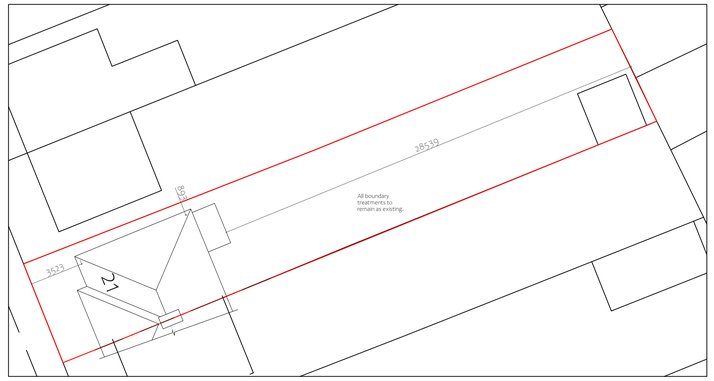

Existing Site Block Plan
Scale 1:200



Site Location Plan
Scale 1:1250

DO NOT SCALE:
From this drawing all dimensions are in millimetres unless otherwise stated any discrepancies are to be reported to Lacey & Owen Architectural Services Ltd.

RELEVANT DRAWINGS:
This drawing is to be read in conjunction with all other relevant drawings and details

DRAWING COPYRIGHT:
This drawing and all other relevant drawings is the property of Lacey & Owen Architectural Services Ltd. and should not copied or altered in any way without prior consent



Existing Front Elevation
Scale 1:100 (West)

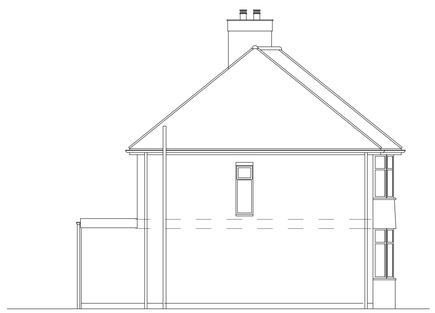

Existing Side Elevation
Scale 1:100 (North)

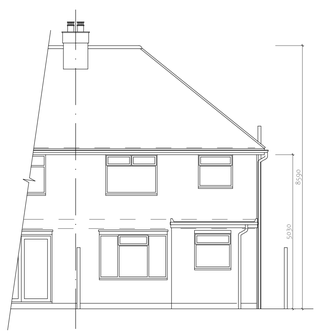

Existing Rear Elevation
Scale 1:100 (East)

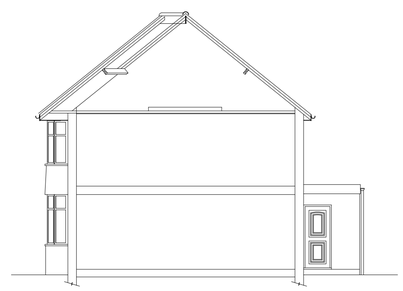

Existing Side Elevation
Scale 1:100 (South)

PLANNING ISSUE

Rev	By	Date	Details
A	MO	09/09/20	Planning issue

PROPOSED
Proposed Loft Conversion and Single Storey Rear Extension

LOCATION
21 Dannah Street
Ripley
Derbyshire
DE5 3BD

CLIENT
Mr Hozack & Mr Oldham

DRAWING TITLE
Details as Existing

Drawn by	Date	Dwg.No	Rev
MO	August 2020	KJ3116/01	A

Scales @ A1			1:50	1:100	1:200	1:1250

139 Bath Street
Ilkeston
Derbyshire
DE7 8AS

LACEY & OWEN
ARCHITECTURAL SERVICES LTD

T: 0115 944 5138
E: enquiry@laceyandowen.co.uk
www.laceyandowen.co.uk

CIAT REGISTERED PRACTICE

Autocad License number, 610-00037122 © 1997