


SITE PLAN SCALE 1:200

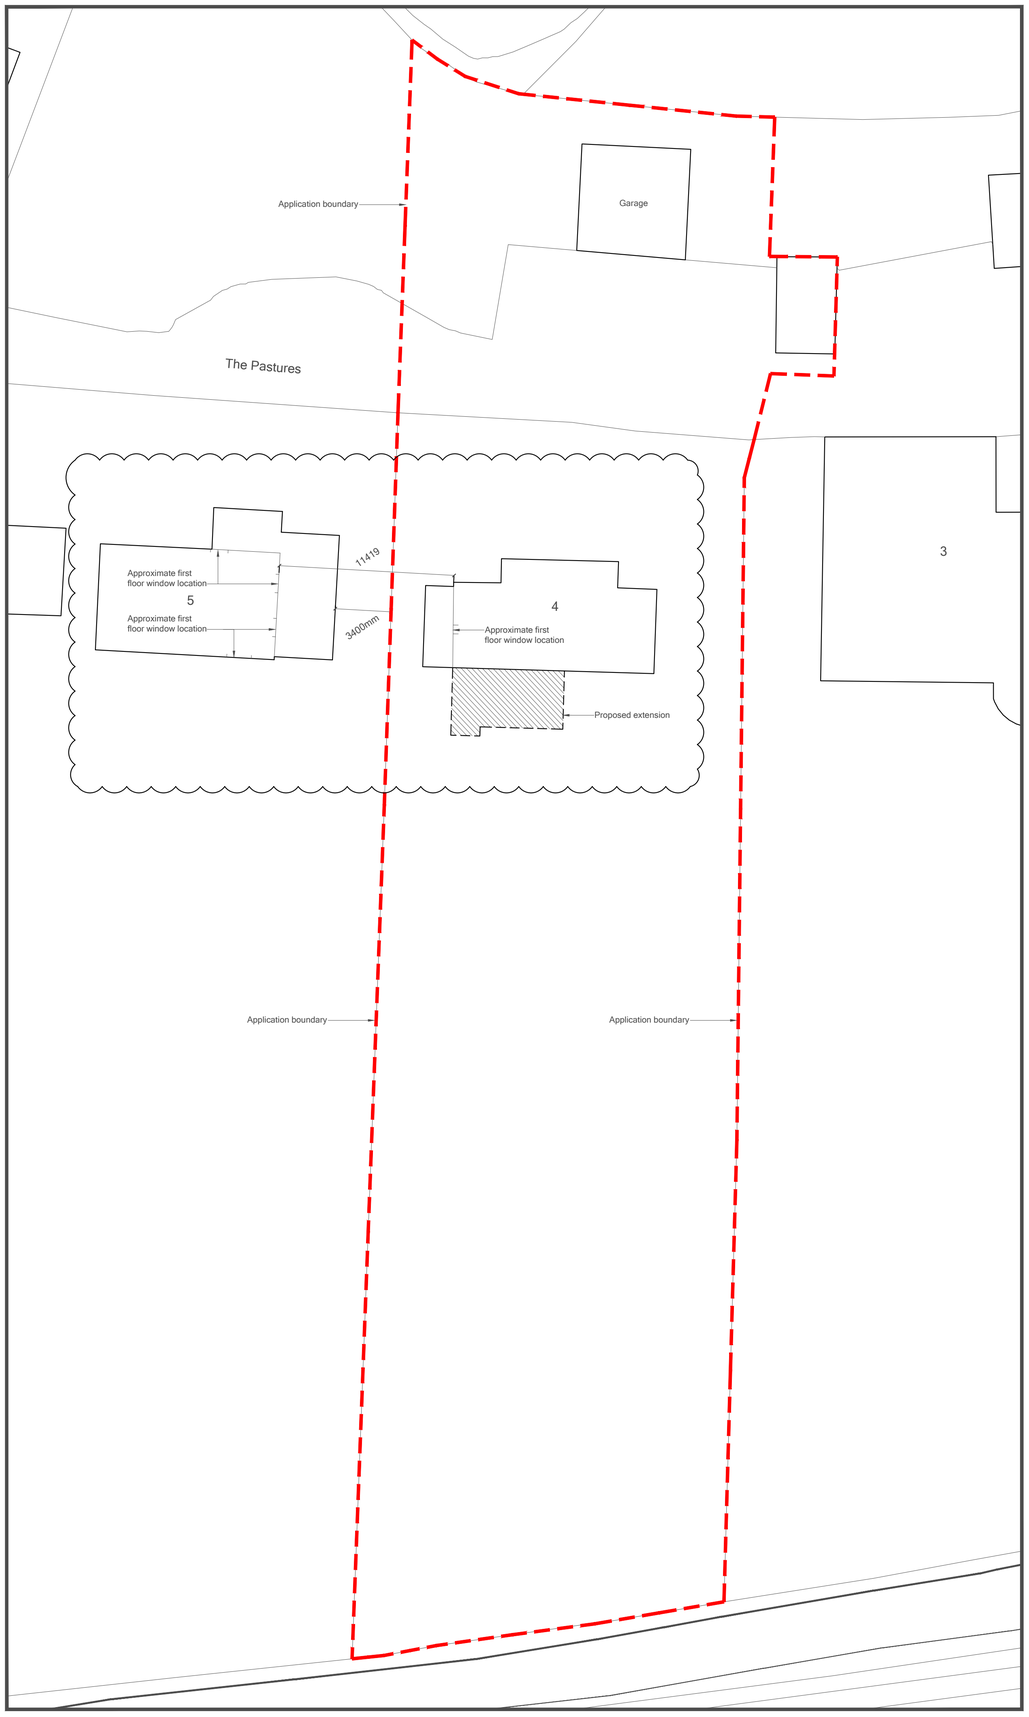

LOCATION PLAN SCALE 1:1250

© THIS DRAWING IS THE COPYRIGHT OF MEME ARCHITECTS LLP MUST NOT BE REPRODUCED IN PART OR WHOLE WITHOUT CONSENT

THIS DRAWING MUST NOT BE SCALED.

ALL DIMENSIONS MUST BE CHECKED ON SITE / WORKSHOP WHERE APPLICABLE PRIOR TO COMMENCING THE WORKS.

ANY DISCREPANCIES IN THIS DRAWING TO BE REPORTED TO MEME ARCHITECTS LLP

FOR PLANNING APPLICATION PURPOSES ONLY

REV	DATE	DESCRIPTION
A	14.09.20	ADDITIONAL NOTES ADDED

MEME ARCHITECTS LLP STUDIO 11, THE PRINTWORKS, UNION ROW, MARGATE, KENT CT9 1PP
T 07540 764353 E mark@meme.ie www.memearchitects.com

TITLE
LOCATION & SITE PLAN AS EXISTING

PROJECT
4, THE PASTURES, DUFFIELD, BELPER, DERBYSHIRE DE56 4EX

CLIENT
CHRISTINA & DAVID BAINS

PROJECT N0.	DRAWING N0.	REV	CHKD
1107	04 105	A	
SCALE	DATE	PROJECT STATUS	
	July 2020	Planning App	