BLOCK PLAN

SCALE 1:500

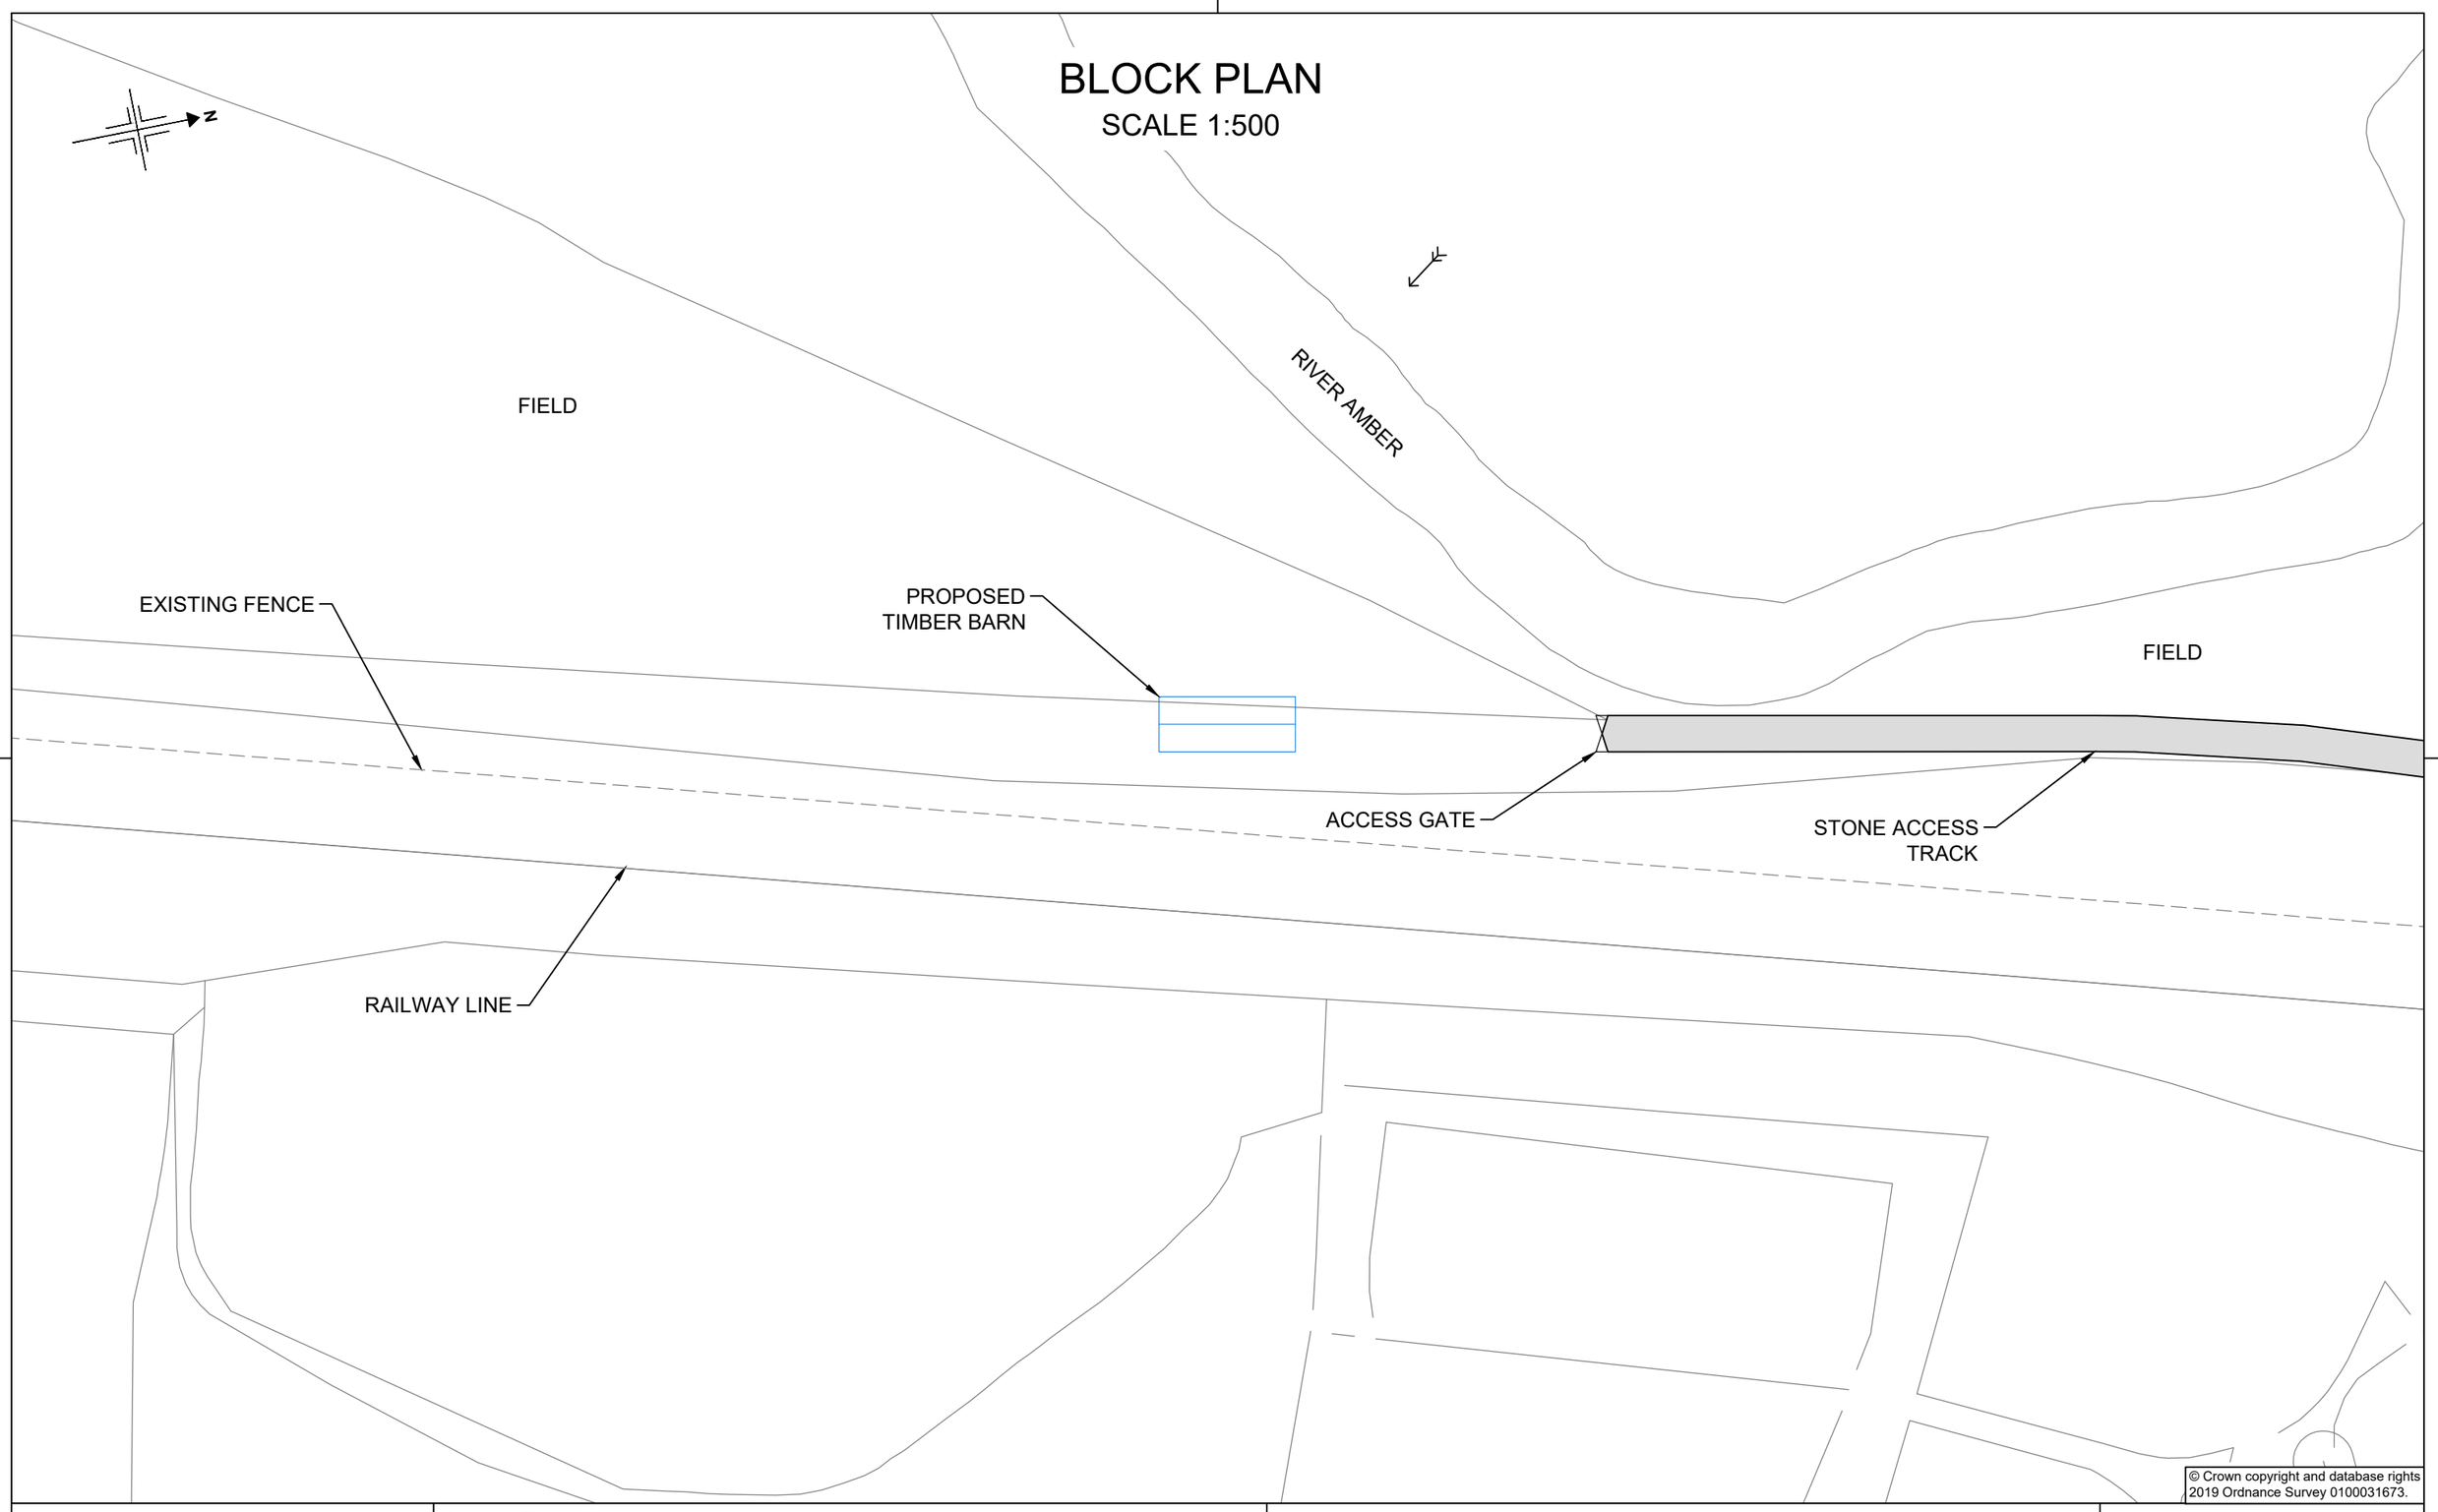

© Crown copyright and database rights
2019 Ordnance Survey 0100031673.

ARMITAGE_J/2020/03	
Scale at A3: 1:500	Revision: B
Drawn By: LEJ	Date: 19/07/2020
Checked By:RJS	Date: 19/07/2020

Drawing Title:

PROPOSED TIMBER BARN
BLOCK PLAN
SHEET 3 OF 5

Client:

J. ARMITAGE
LAND OFF DALE HILL
SOUTH WINGFIELD, ALFRETON

PLANNING SERVICES
Professional CAD Plans Drawn
Planning Applications & Drawings

Contact:
Name: Richard Spendlove
Tel: 07738 379616

A3_H