EAST ELEVATION

SCALE 1:100

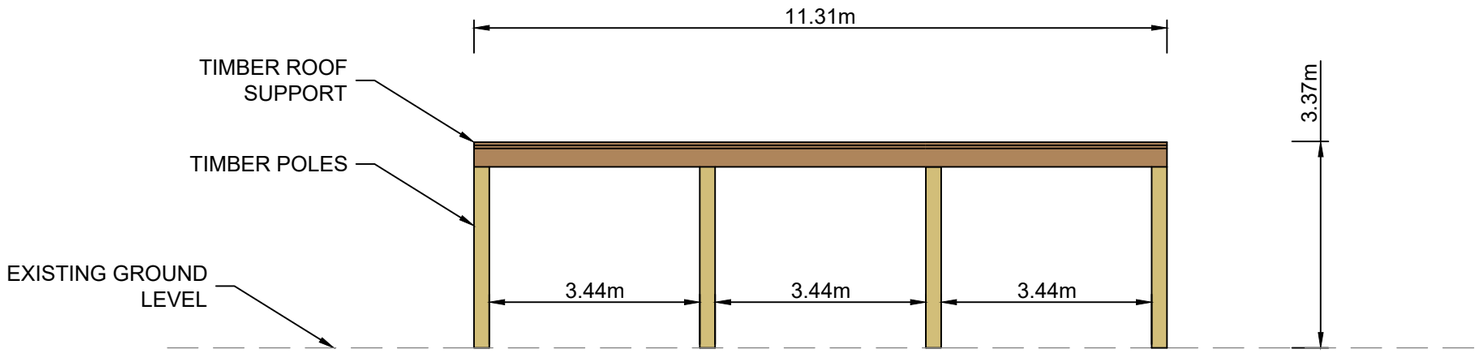

NORTH ELEVATION

SCALE 1:100

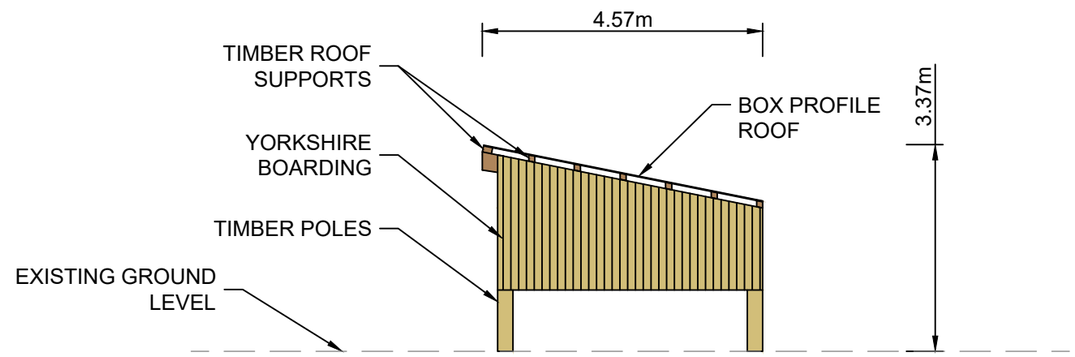

ARMITAGE_J/2020/05	
Scale at A3: 1:100	Revision: B
Drawn By: LEJ	Date: 19/07/2020
Checked By:RJS	Date: 19/07/2020

Drawing Title:

PROPOSED TIMBER BARN
ELEVATIONS
SHEET 5 OF 5

Client:

J. ARMITAGE
LAND OFF DALE HILL
SOUTH WINGFIELD, ALFRETON

PLANNING SERVICES
Professional CAD Plans Drawn
Planning Applications & Drawings

Contact:
Name: Richard Spendlove
Tel: 07738 379616

A3_H