PROPOSED BLOCK PLAN

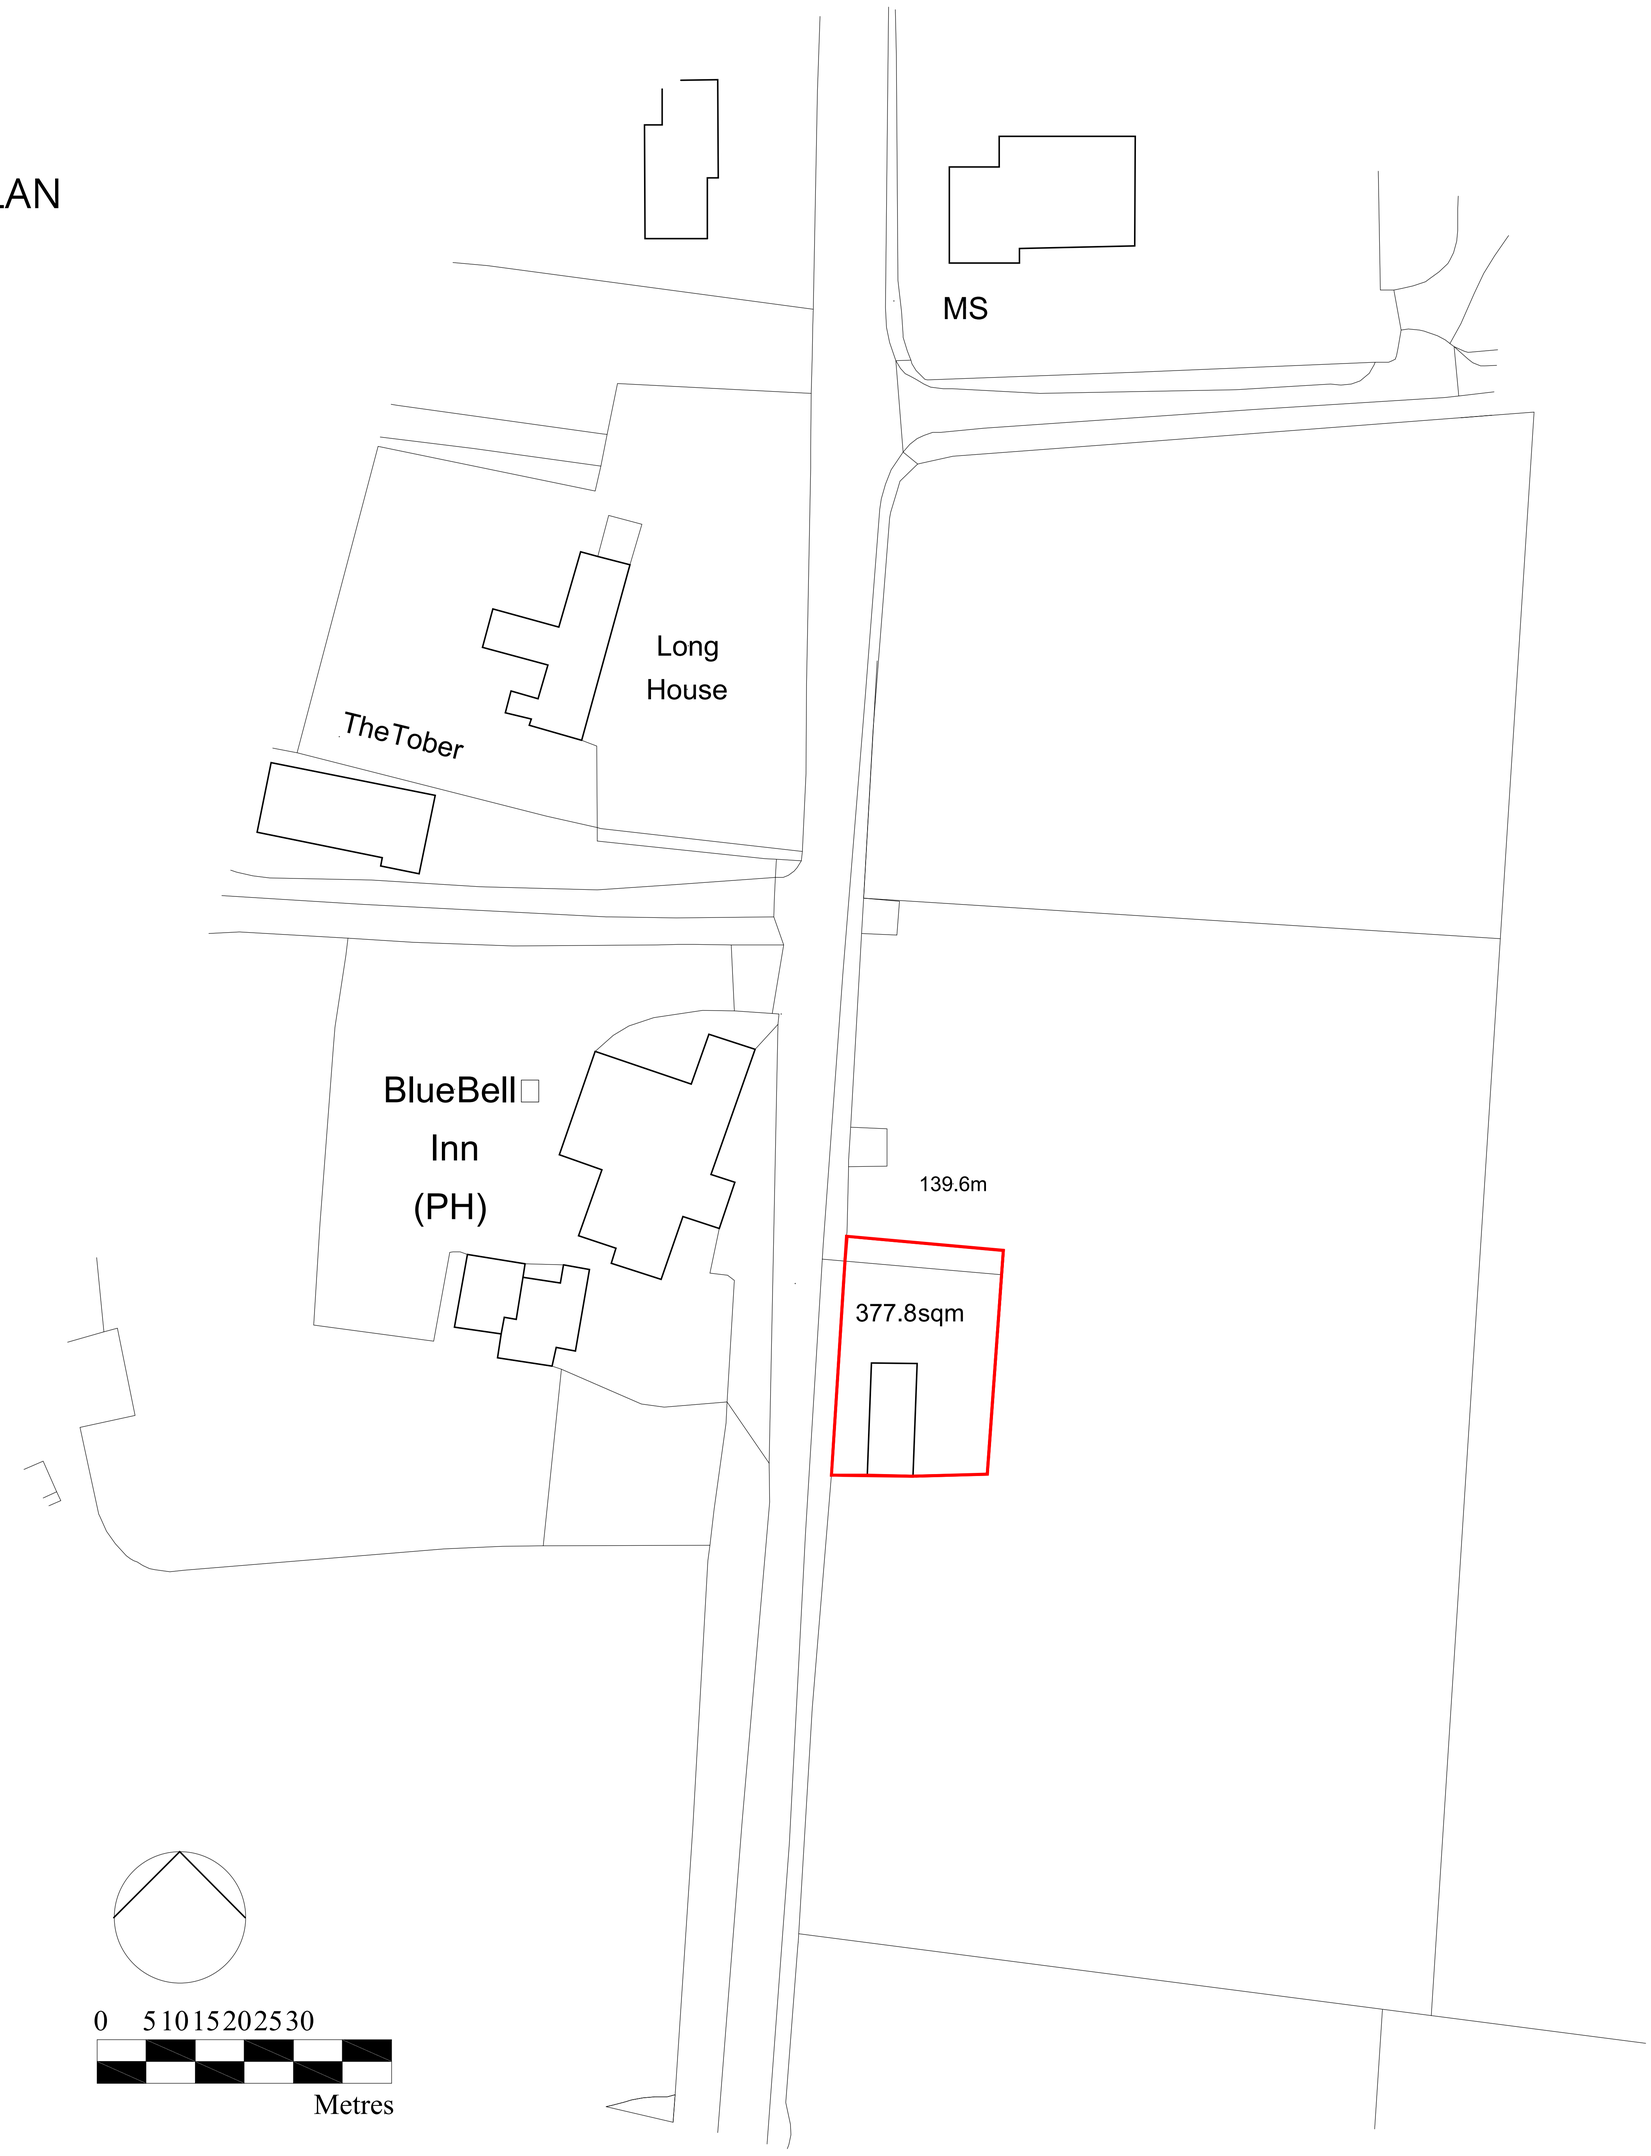

©CrownCopyright.Allrightsreserved.Licenceno.100019980

DRAWING SIZE: A4 SCALE 1:1250 REF-FG0024