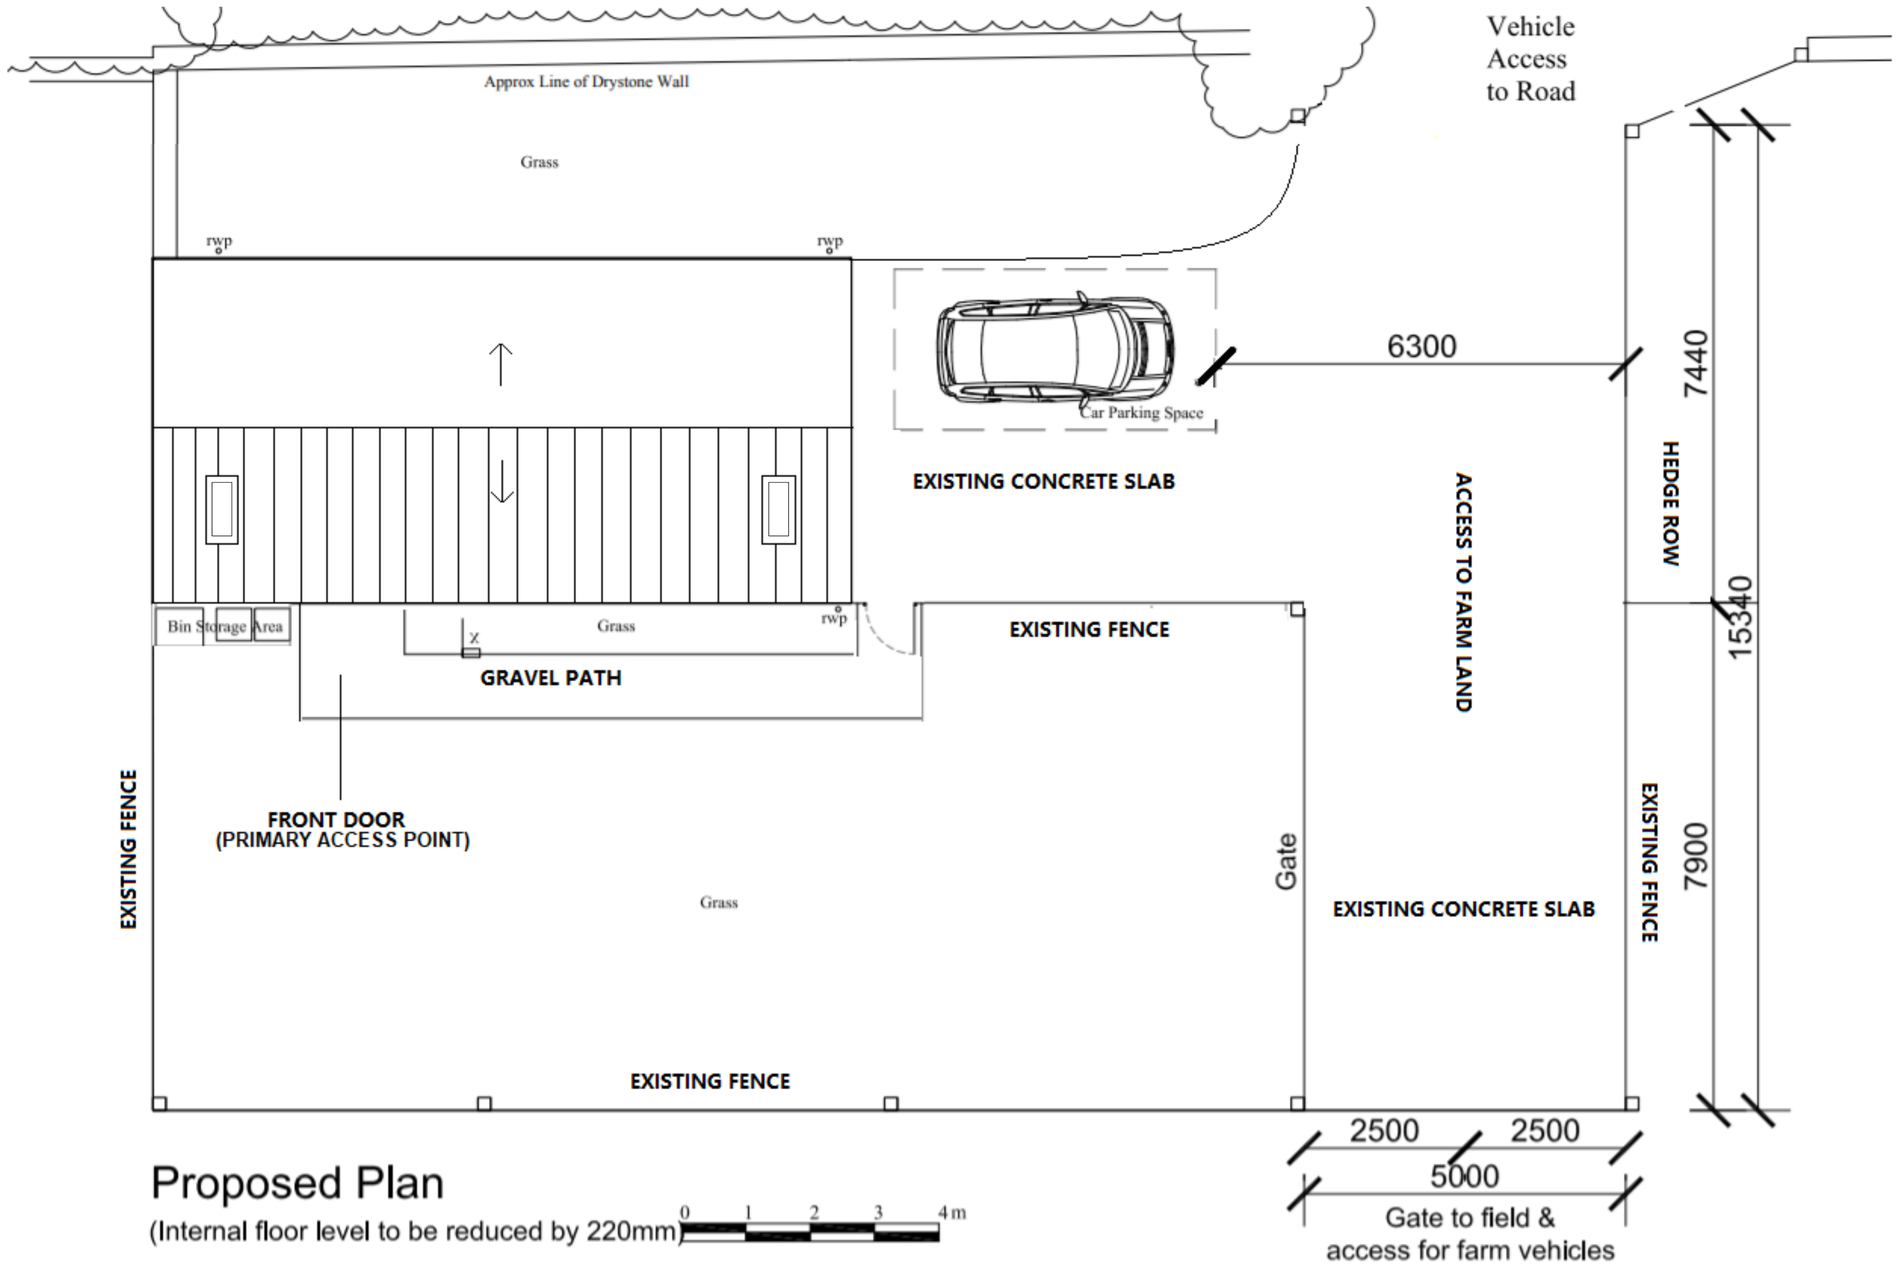

Proposed Plan

(Internal floor level to be reduced by 220mm)

0 1 2 3 4 m

ROOF PLAN

DRAWING SIZE: A3 SCALE: 1:100 REF- FG0045