




Regraded Landsape		Proposed Building		Site Entrance			Alfreton Park	
Attenuation Pond to Rear of Site	Accessible Landscape For Play	Primary Wing	Staff & Administration Hub	Sprinkler Tank	Sub-Station	Gates	Access Road	Alfreton Park Cricket Club

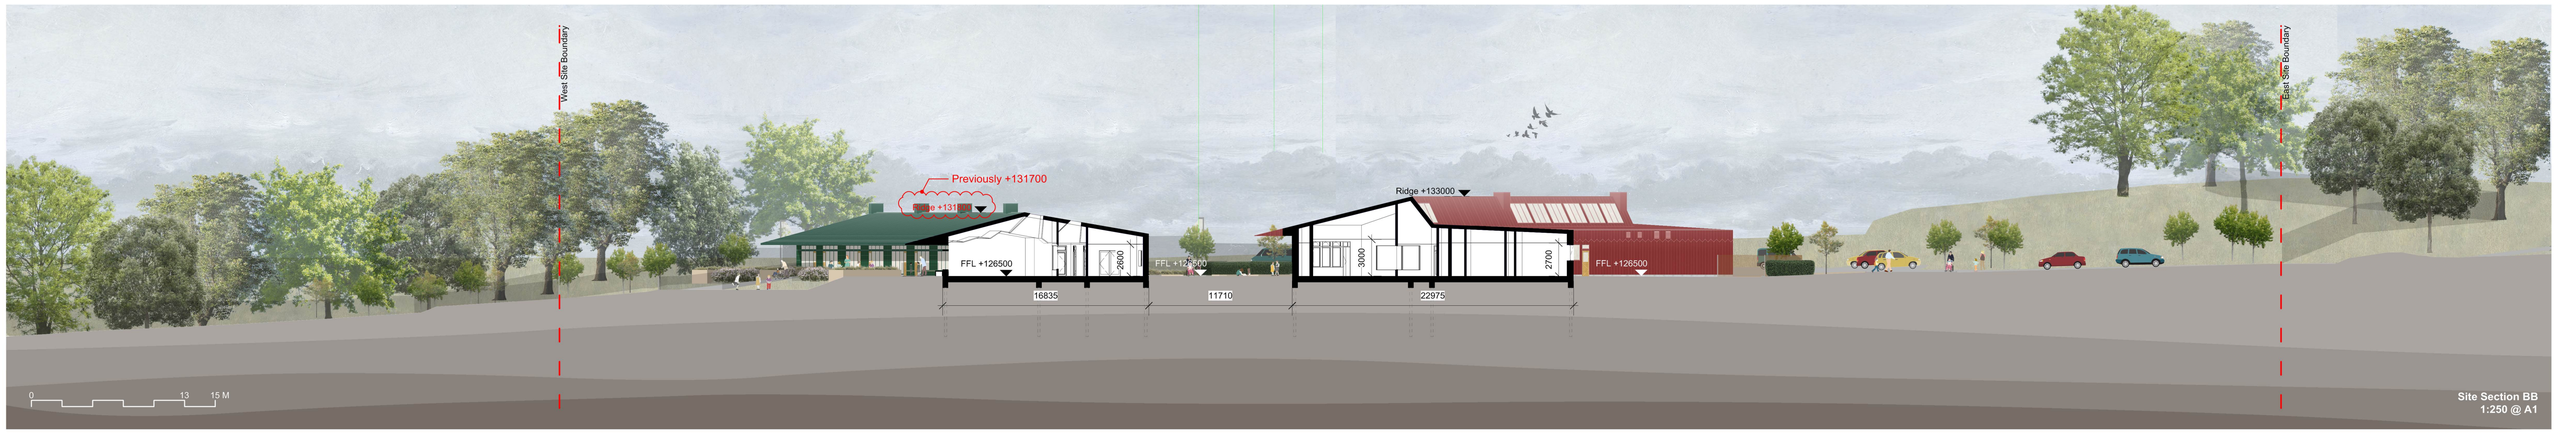

Regraded Landsape			Proposed Building			Site Entrance					Alfreton Park	
Attenuation Pond to Rear of Site	Accessible Landscape For Play	External Classrooms	Senior Wing	External Courtyard	Hall Wing	Service Yard	Refuse Store	Visitor Parking	Piazza	Access Road & Accessible Visitor Parking	Gates	Bridleway

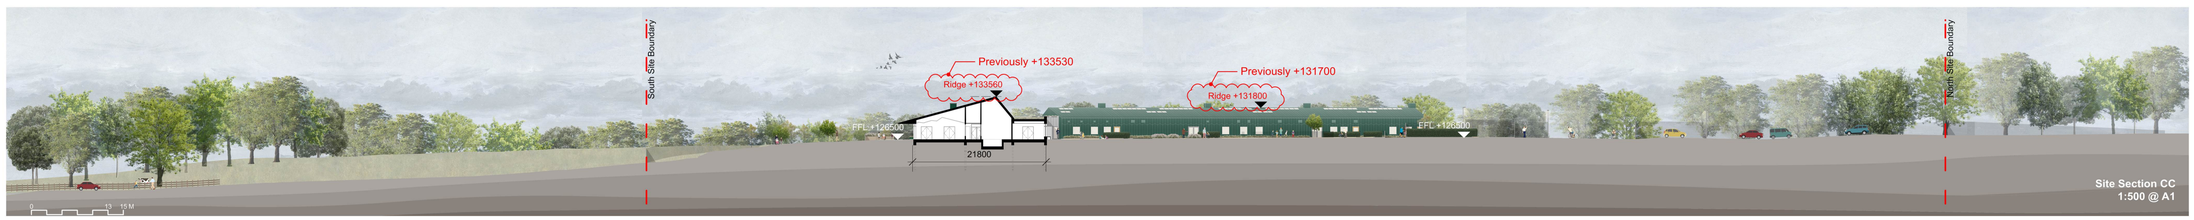

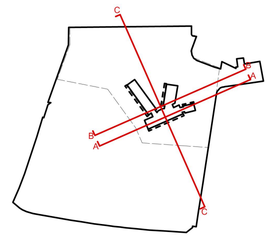

Alfreton Park		Regraded Landscape			Proposed Building		Regraded Landscape			
Access Road	Retained Agricultural Land	Accessible Landscape Ramp in Landcsape	External Classrooms	Primary Wing	External Courtyard Senior Wing to Rear		Drop-Off	MUGA	Staff Parking	

Rev	Date	Drawn	Comment
A	25/6/19	GP	Dimensions added
B	30/7/20	CGG	Ridge heights updated

Client
Derbyshire County Council

Job
Alfreton Park Community Special School,
Alfreton DE55 7AL

Date of First Issue
15.05.2019

Drawn
AP

Issued
CGG

Checked
CGG

Scale
Varies @ A1
Varies @ A3

PLANNING

Drawing Title
Site Sections

Drawing No.
1004A 5001

Rev
B

Curl la Tourelle Head Architecture
80 Lamble Street, London NW5 4AB
+44 (0)20 7267 0055
www.clth.co.uk
© Curl la Tourelle Head Architecture