



6 Section C-C
Scale: 1:100

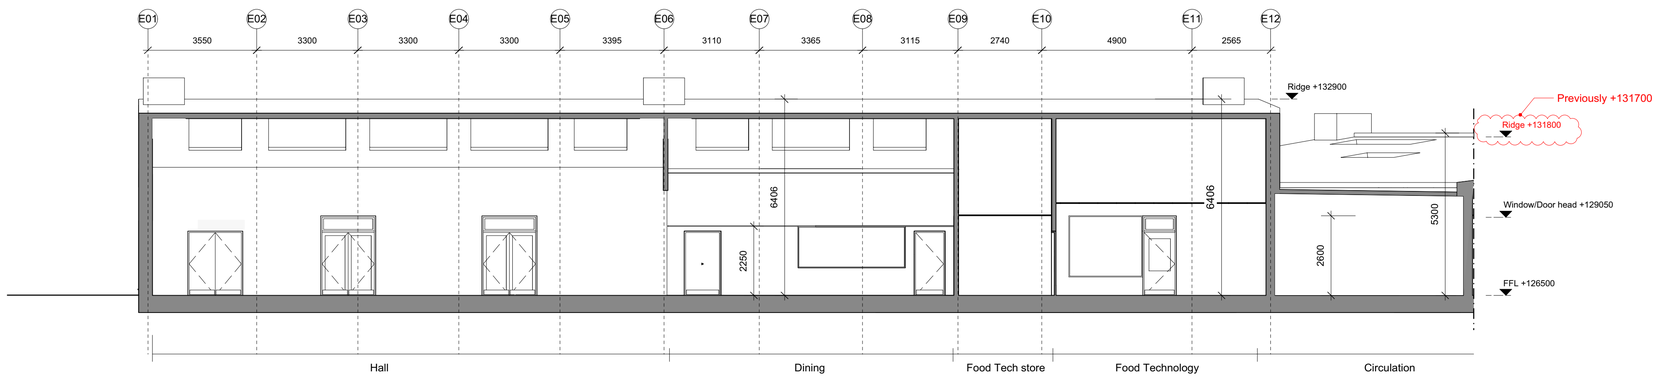


6 Section B-B
Scale: 1:100

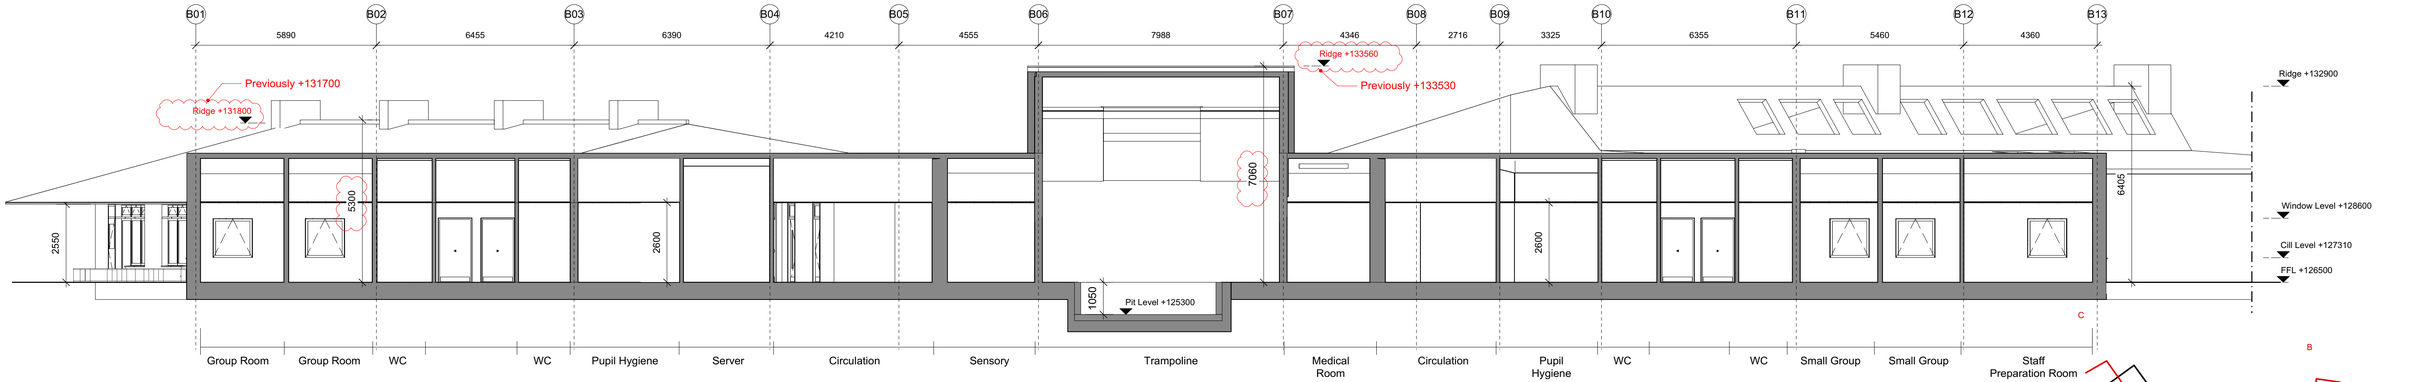

6 Section A-A
Scale: 1:100

0 5.0 7.5 10.0 M

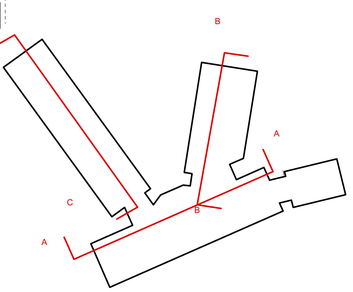

Notes:
1. Structural model under coordination.
2. For further information to rooflights please refer to Roof Plan and Rooflights elevations and schedules.

Rev	Date	Drawn	Comment
D	30/7/20	CGG	Ridge heights updated

Client
Derbyshire County Council

Job
Alfreton Park Community Special School,
Alfreton DE55 7AL

Date of First Issue
16.12.2019

Drawn
CGG

Scale
1:100@A1
1:200@A3

Issued
CGG

Checked
RT

Planning

Drawing Title
General Sections

Drawing No.
1004A 5005

Rev
D

Curl la Tourelle Head Architecture
80 Lamble Street, London NW5 4AB
+44 (0)20 7267 0055
www.clth.co.uk
© Curl la Tourelle Head Architecture