


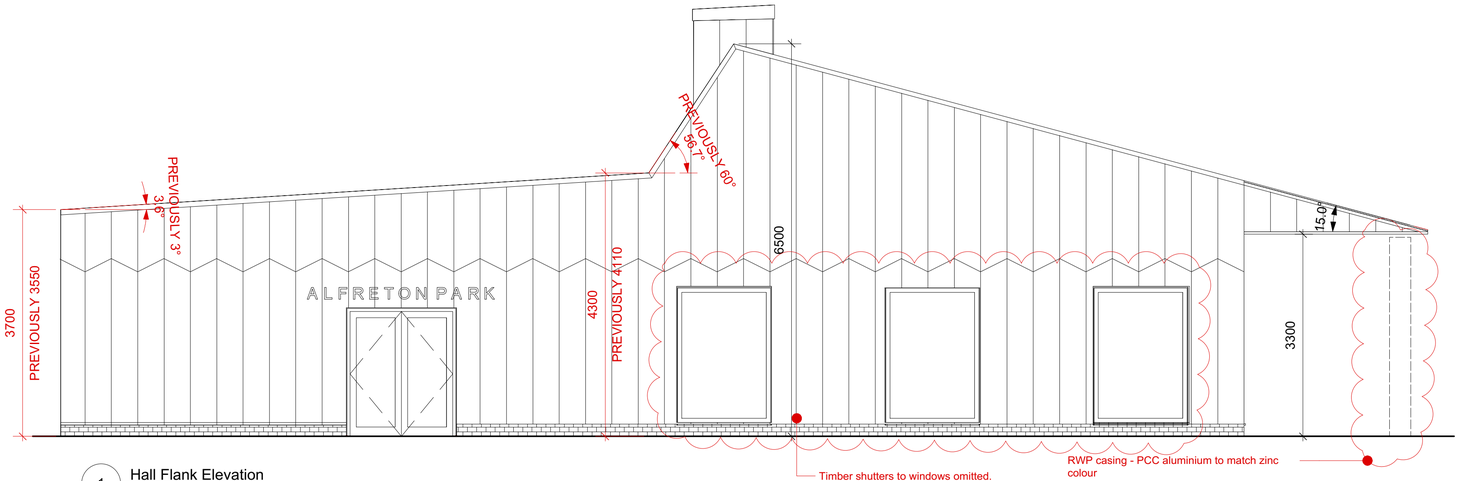


1 Hall Flank Elevation
Scale: 1:50

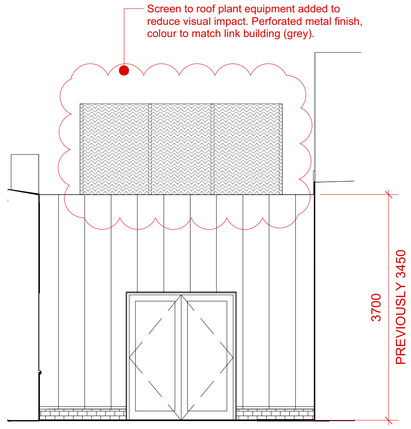


3 Plant Room Elevation
Scale: 1:50

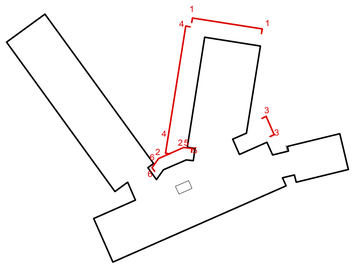

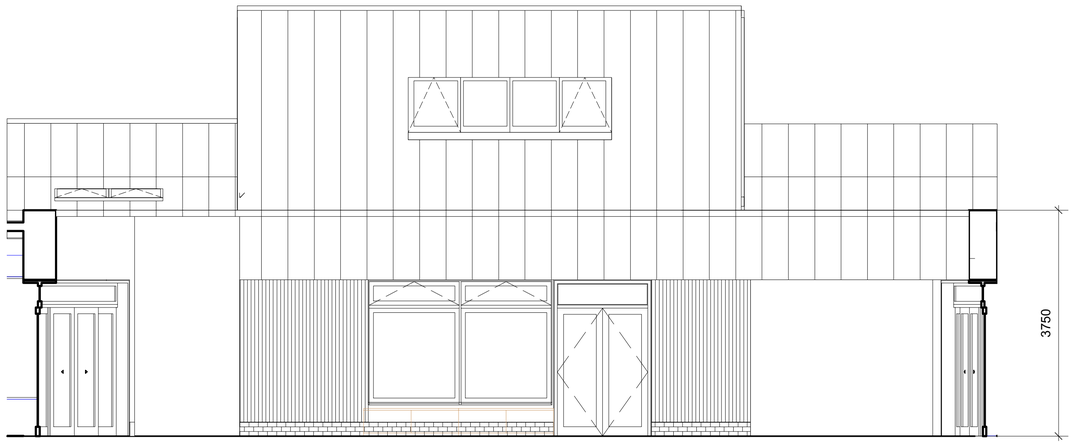

2 Art Room - Front Elevation
Scale: 1:50

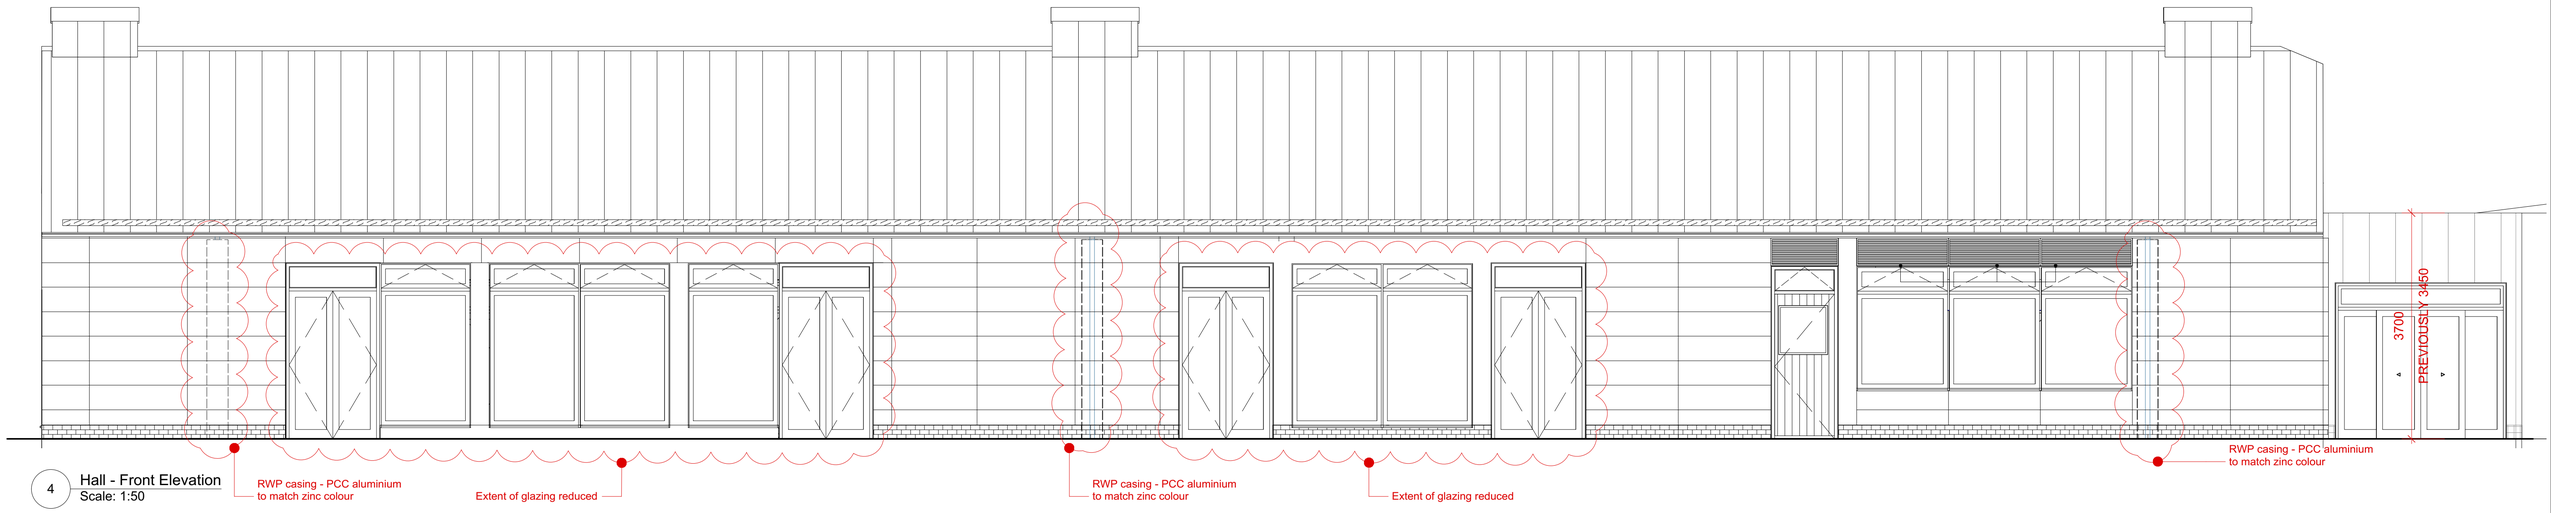

4 Hall - Front Elevation
Scale: 1:50

H74/130A Cladding coloured zinc to elevations
H74/110A Roofing coloured zinc to pitched roof areas

F10/385A 3 courses engineering brick to plinth

H92/120A Terracotta tile - External Wall Type 2

H92/110A Rainscreen cladding chalckboard finish panels

R10/321A Dales fascia soffit and hidden gutter

H43/234 Hidden insulated gutter

L10/650B Metal louvre to facade

L10/650A Metal louvre roof ventilation chimney

Rev	Date	Drawn	Comment

Client
Derbyshire County Council

Job
Alfreton Park Community Special School,
Alfreton DE55 7AL

Date of First Issue
-

Issued
CGG

Drawn
CGG

Checked
RT

Scale
1:50 @ A1
1:100 @ A3

Planning

Drawing Title
Proposed Elevations
Hall Wing

Drawing No.
1004A 413

Rev
-

Curl la Tourelle Head Architecture
80 Lamble Street, London NW5 4AB
+44 (0)20 7267 0055
www.clth.co.uk
© Curl la Tourelle Head Architecture