

NORTH

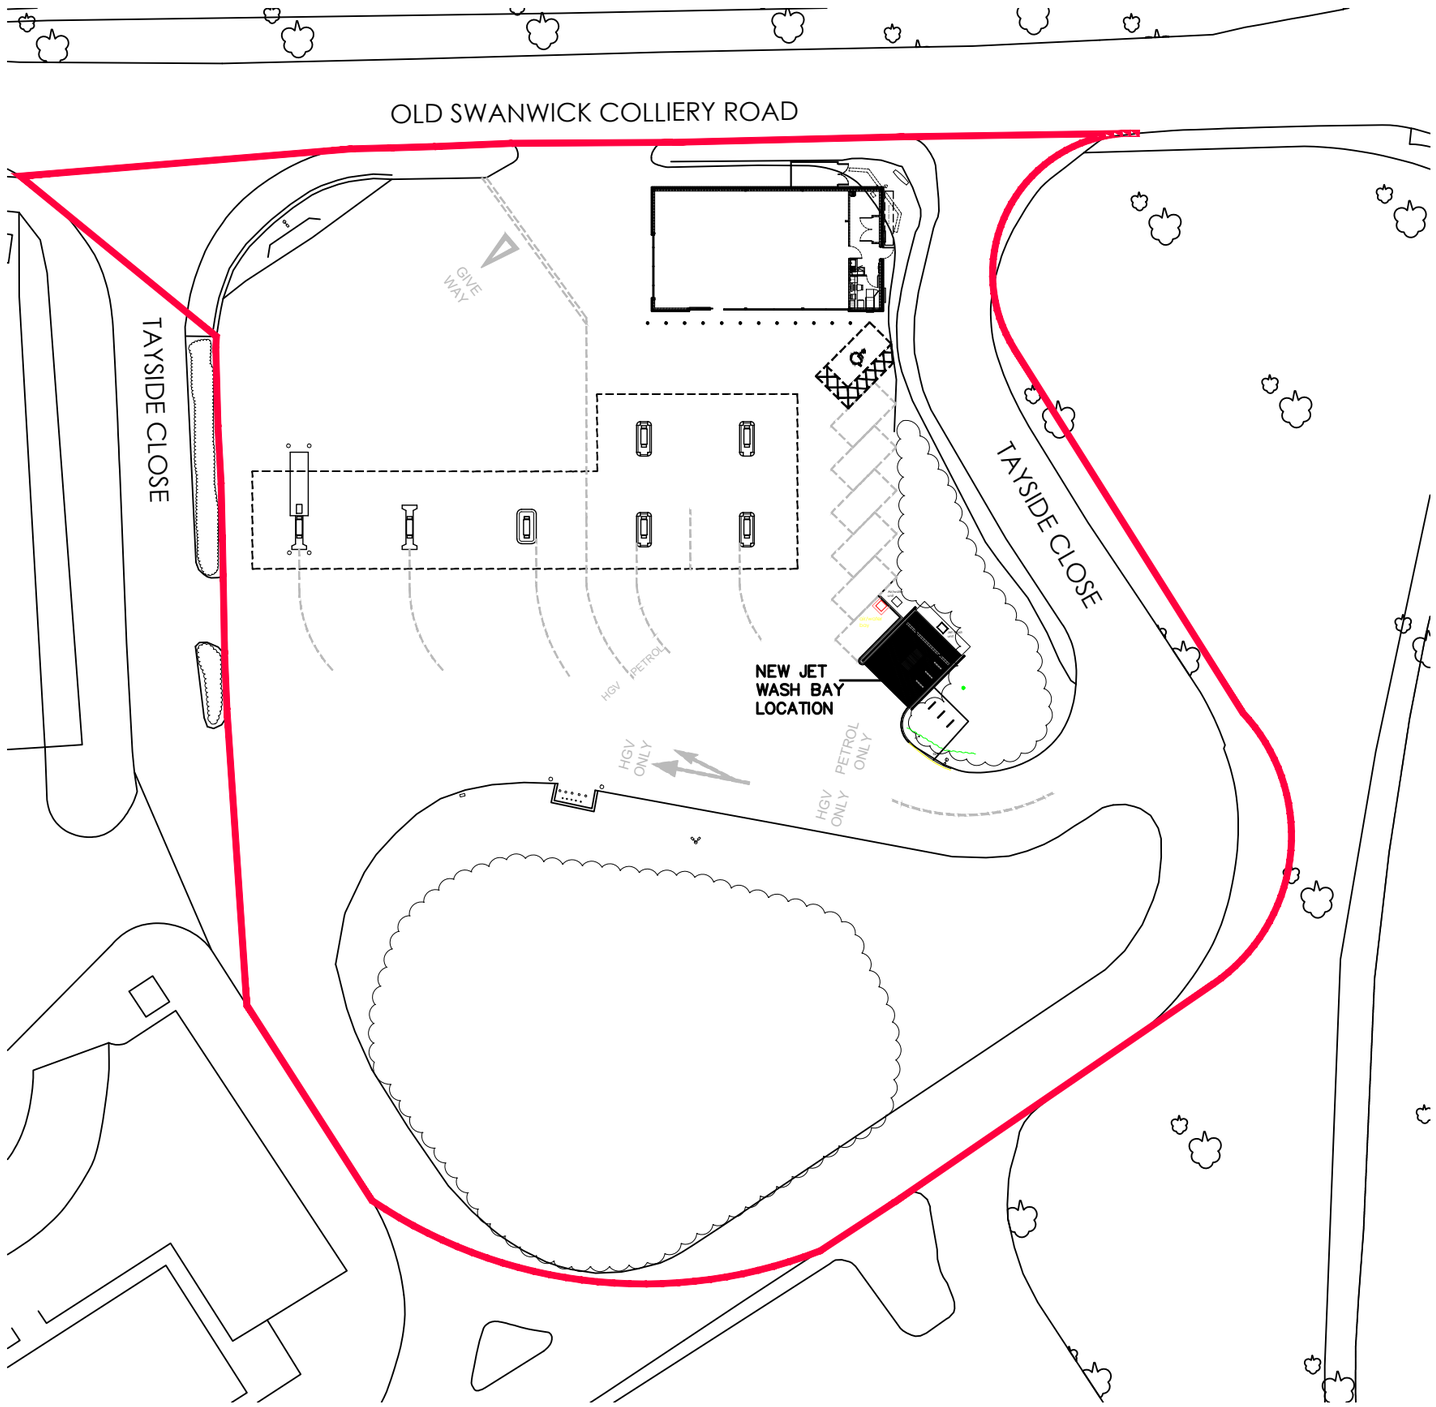

Block Plan
Scale 1:500

1:500 Scale Bar (Metres)
0 5 10 15 20 25 30

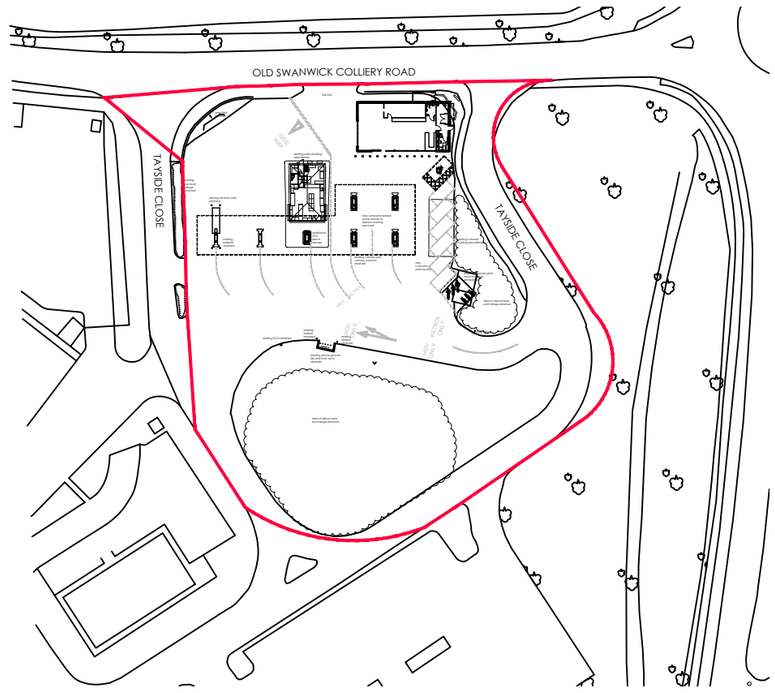

Location Plan
Scale 1:1250

1:1250 Scale Bar (Metres)
0 20 40 60

rev	date	by	description

CLIENT
mfg mineral group
Gladstone Place
36-38 Upper Marlborough Road
St Albans AL1 3UU

PROJECT LOCATION
Swanwick Service Station
Old Swanwick Colliery Road, Alfreton
Derbyshire, DE55 7AD

DRAWING
Block and Location Plan

PLANNING

Wyeth Projects Services
The Cart Shed, Amberley Court,
Amberley Lane, Milford, Surrey,
GU8 5EB, United Kingdom
Tel: +44 (0)1483 424704
Email: enquires@wyethprojects.com
© This drawing is the copyright of WYETH PROJECTS SERVICES Ltd.

Date:	Draw By:	A3
August 2020	GY	original print size
Scale:	Dwg No:	Rev:
As shown	WPS-MFG-046-JW-PL06	~

CAD file ref: Swanwick Jet Wash - Location & block plans.dwg