



WEST ELEVATION


1:100 Scale Bar (Metres)
0 1 2 3 4 5 10 15

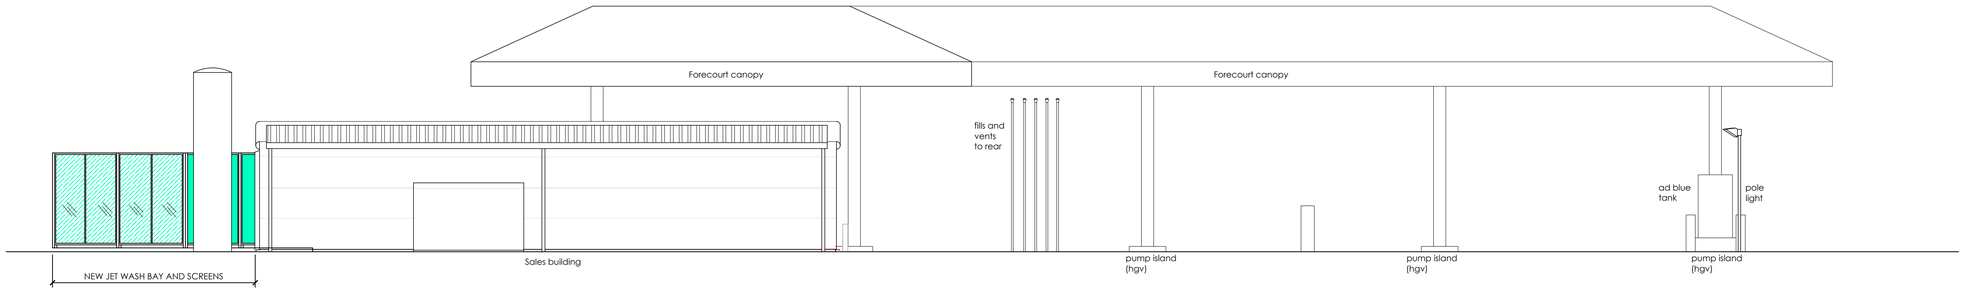

SOUTH ELEVATION

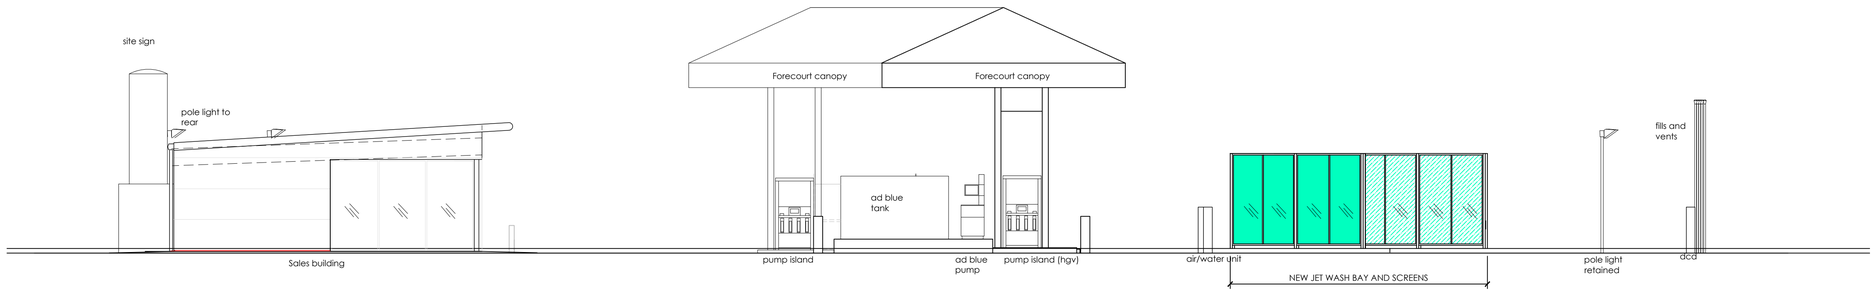

EAST ELEVATION

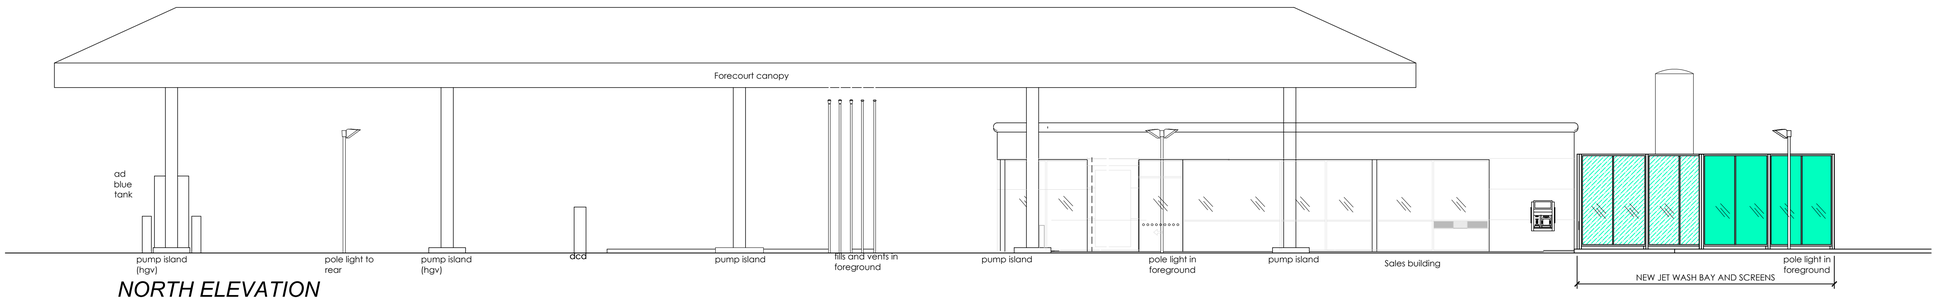

NORTH ELEVATION

PLANNING

rev	date	by	description

CLIENT

mfg motor fuel group

Gladstone Place
36-38 Upper Marlborough Road
St Albans AL1 3UU

PROJECT LOCATION

Swanwick Service Station
Old Swanwick Colliery Road, Alfreton
Derbyshire, DE55 7AD

DRAWING

Proposed New Jet wash
Proposed Site Elevations

Wyeth Projects Services
The Cart Shed, Amberley Court,
Amberley Lane, Milford, Surrey,
GU8 5EB, United Kingdom
Tel: +44 (0)1483 424704
Email: enquires@wyethprojects.com

© This drawing is the copyright of WYETH PROJECTS SERVICES Ltd.

Date:	Draw By:	A1 original plot size
Aug 2020	GKY	
Scale:	Dwg No:	Rev:
1:100	WPS-MFG-046-JW-PL04	

CAD file ref: Swanwick Site - jet wash.dwg