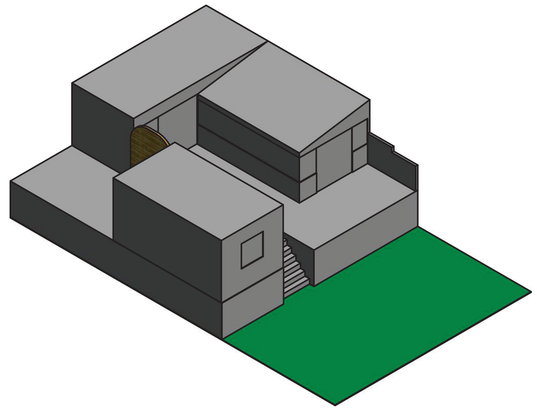

ISOMETRIC VIEW
SCALE 1 : 100

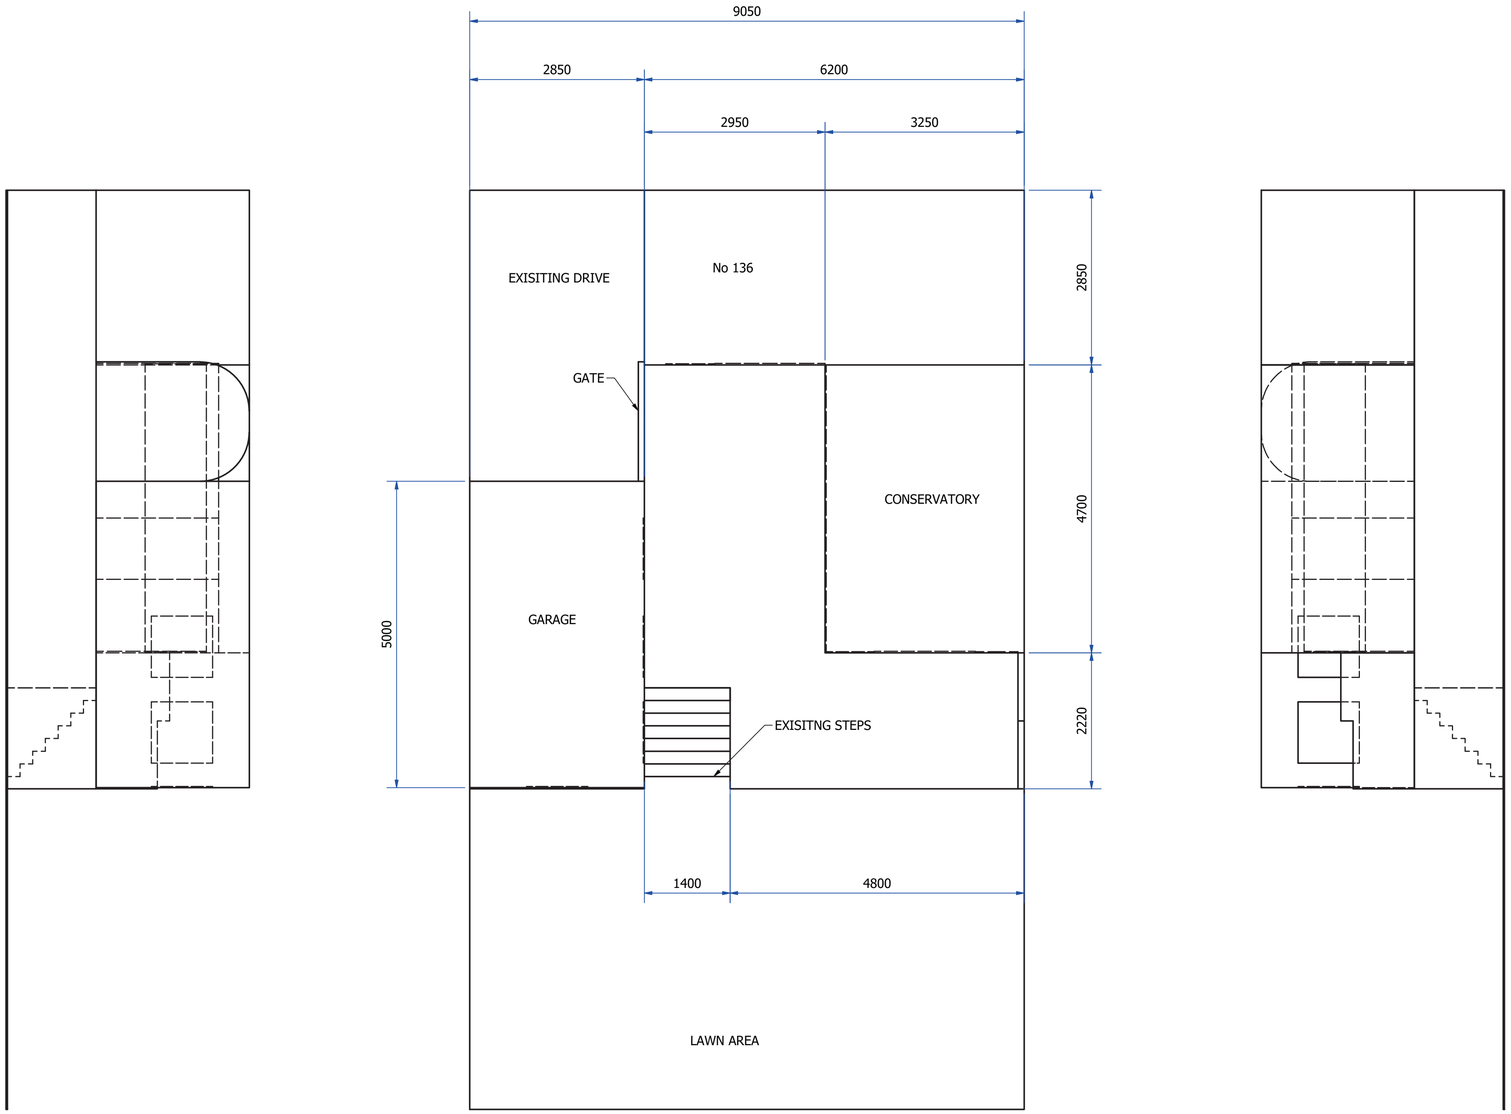

SCALE 1 : 50

Cadtec Ltd
Epos House
263 Heage Road
Derbyshire
DE5 3GH

Tel: 01773 306366
email: info@cad-tec.co.uk
web: www.cad-tec.co.uk

DRAWN	RB	26/02/2020
CHECKED		
QA		
MFG		
APPROVED		

Cadtec

TITLE
135 BREACH ROAD
HEANOR
DERBYSHIRE
DE75 7HQ

SIZE	DWG NO	REV
A1	Extension	

SCALE 1 : 100 SHEET 2 OF 2