
Produced with a Trial Version of PDF Annotator - www.PDFAnnotator.com

Agate House

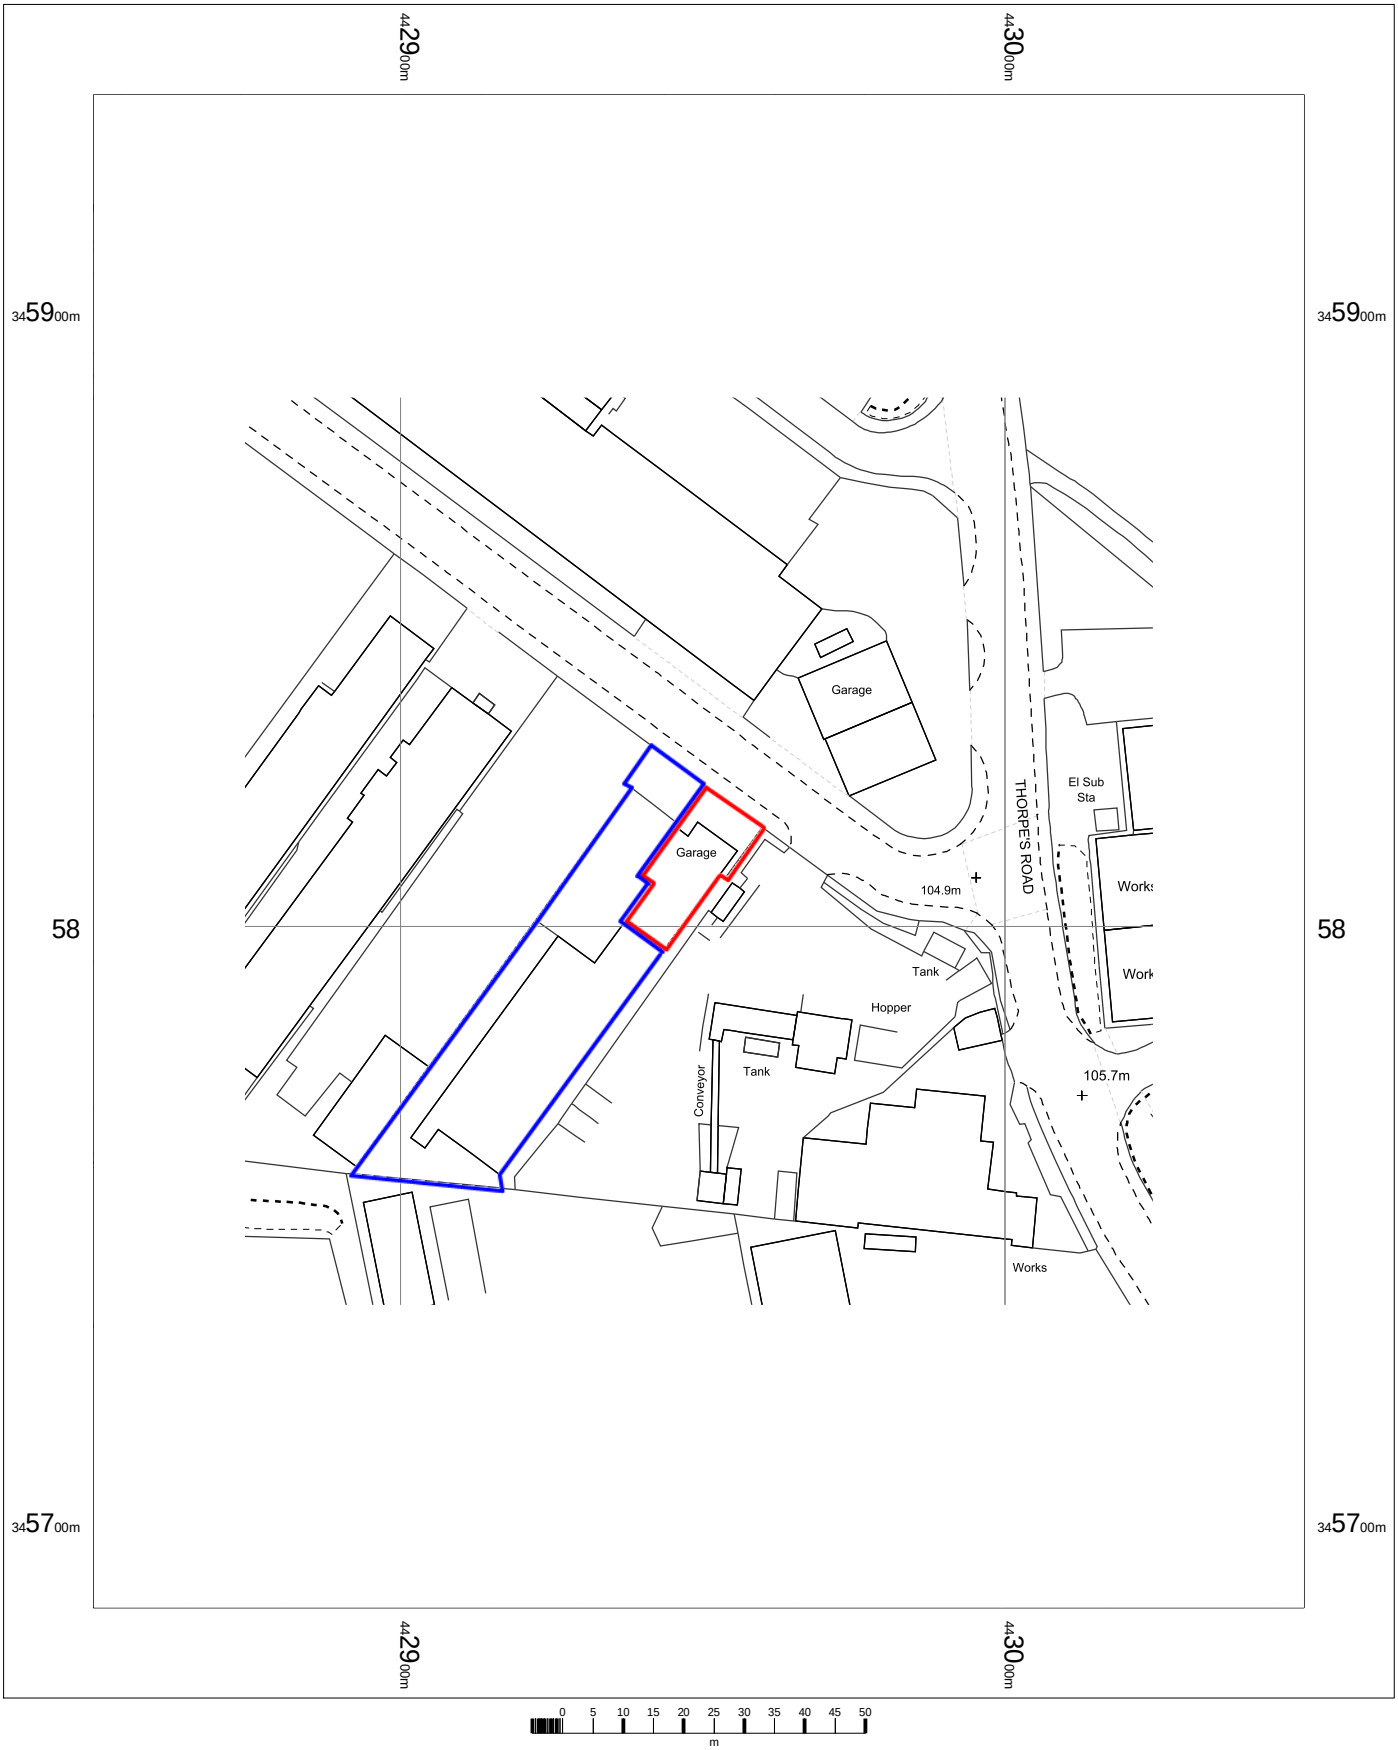

Heanor Gate Rd, Heanor DE75 7RJ

OS MasterMap 1250/2500/10000 scale
Monday, September 21, 2020, ID: CM-00903184
www.centremapslive.co.uk

1:1250 scale print at A4, Centre: 442949 E, 345812 N

©Crown Copyright Ordnance Survey. Licence no. 100019980

N

CENTRE MAPS LIVE.
FOR A BETTER POINT OF VIEW