

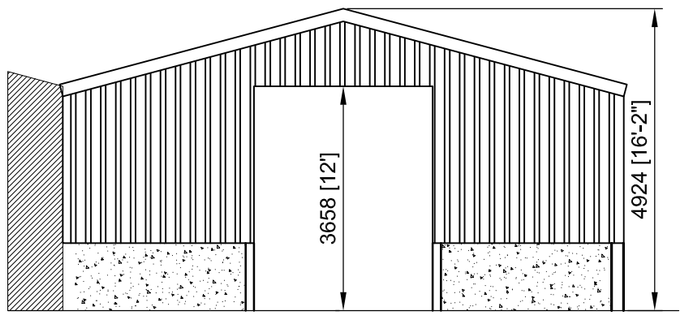



NORTH WEST ELEVATION 1:100@A2

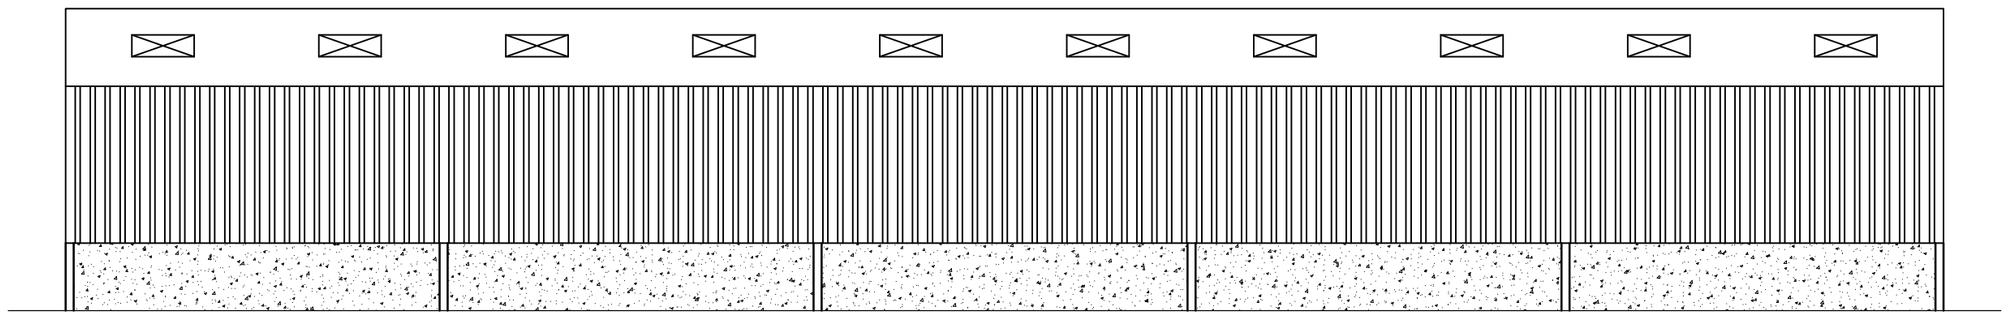


SOUTH WEST ELEVATION 1:100@A2

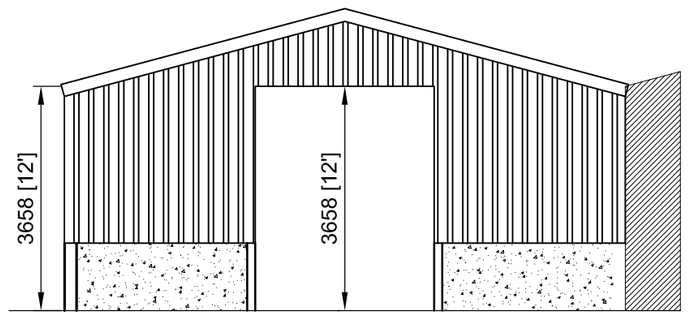


SOUTH EAST ELEVATION 1:100@A2

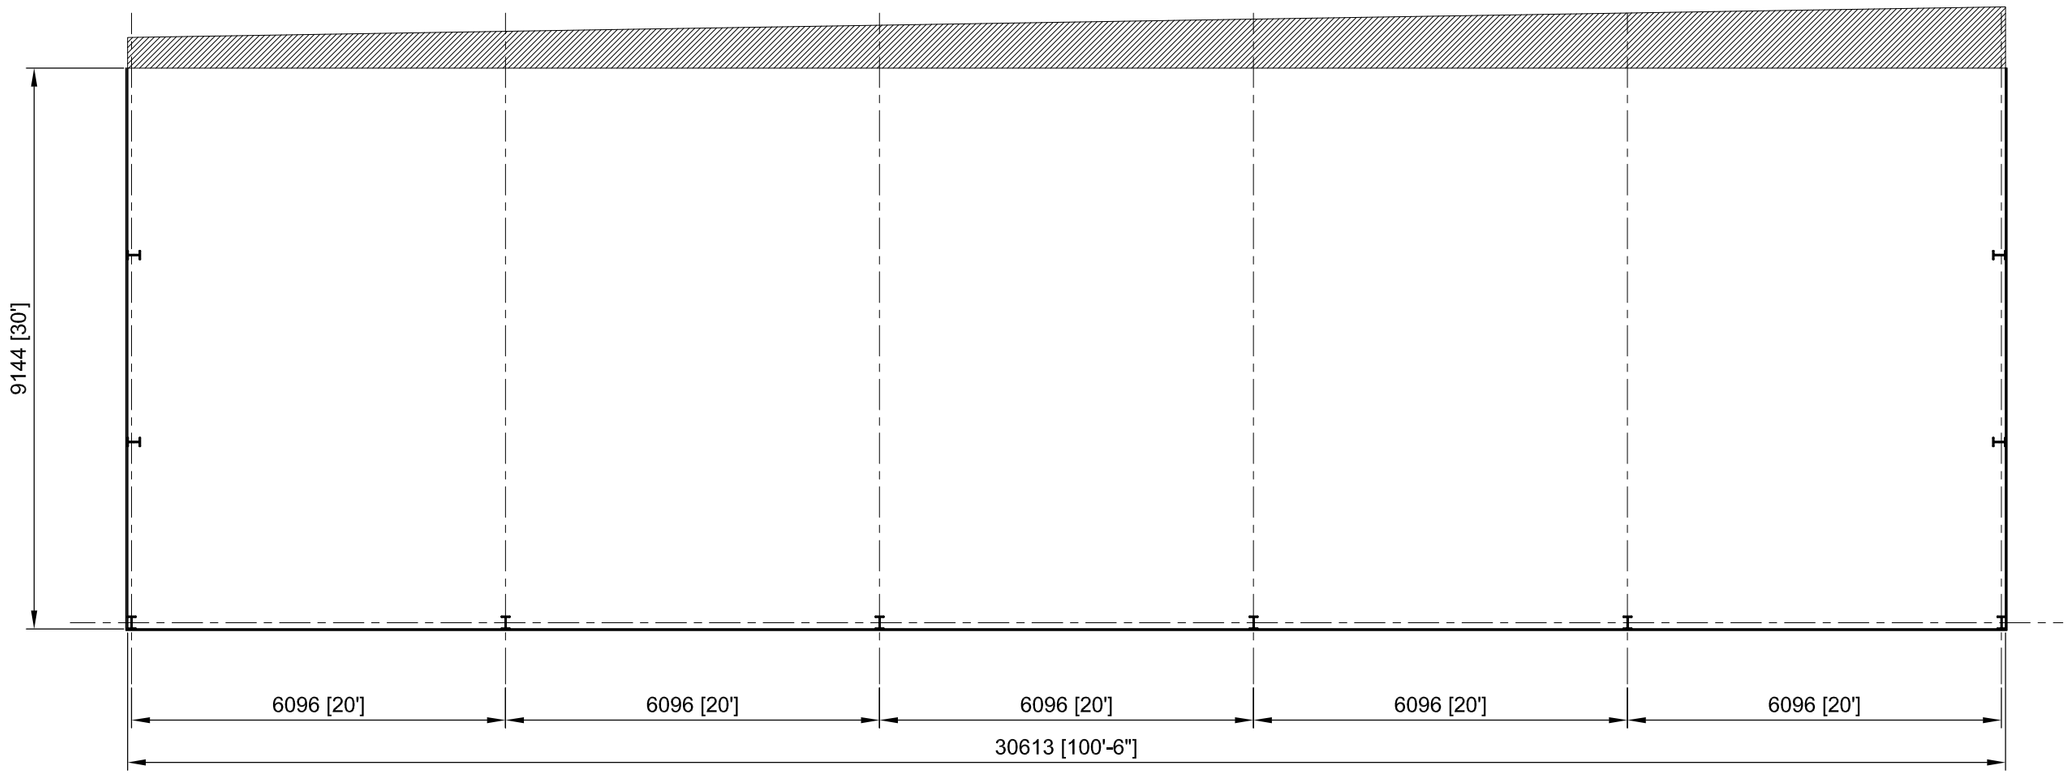

PLAN 1:100@A2

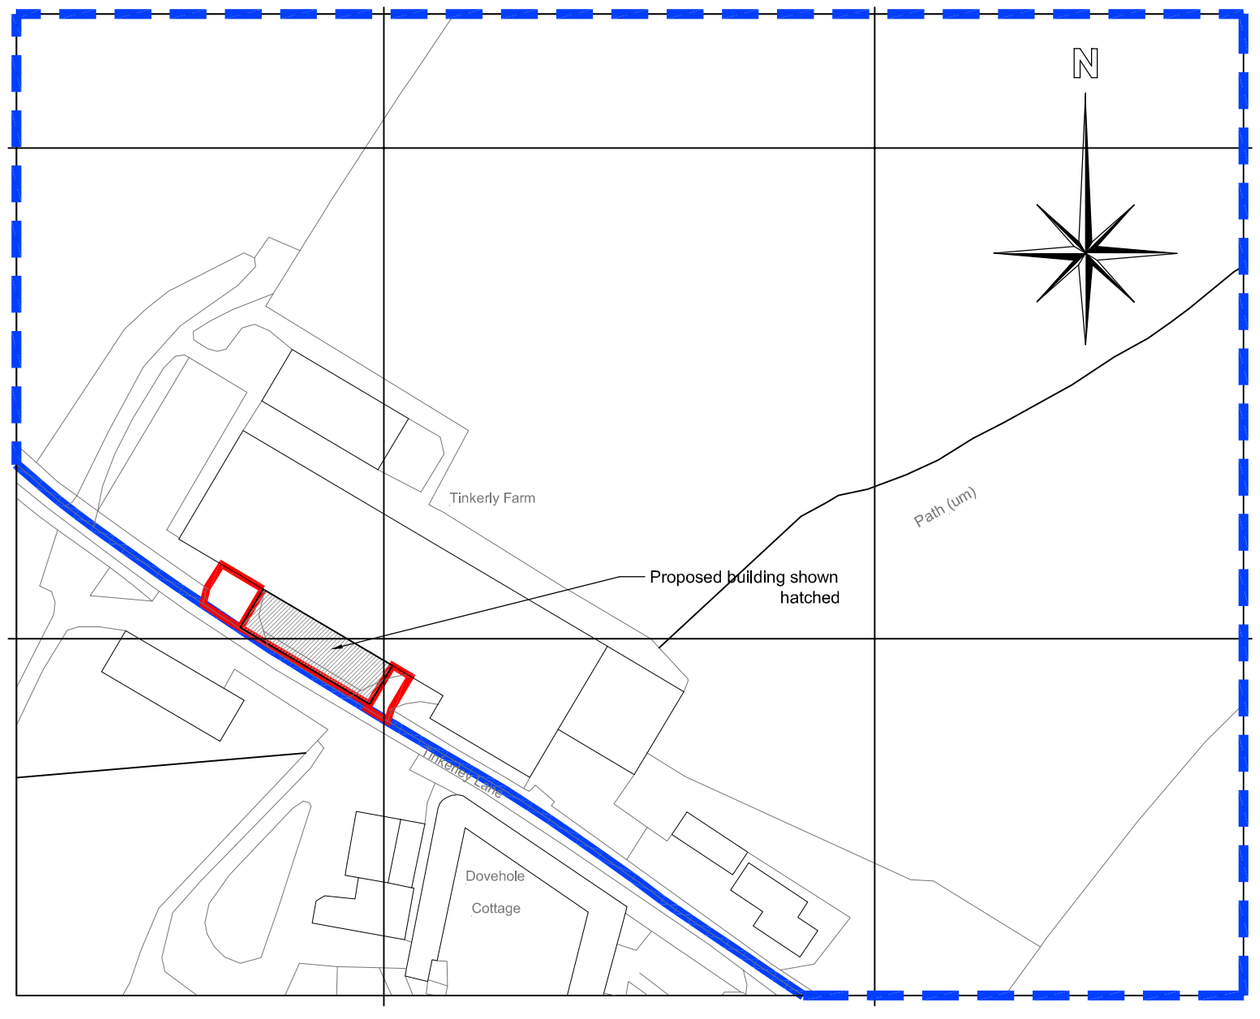

SITE LOCATION 1:1250@A2

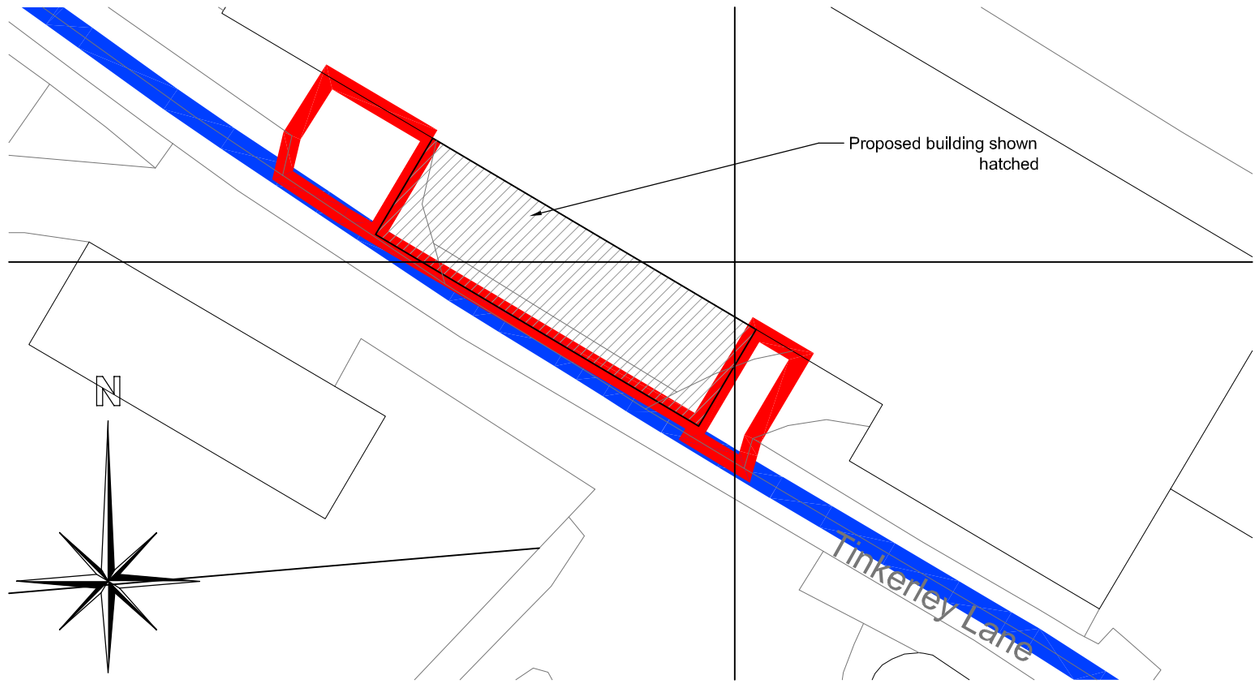

SITE LOCATION 1:500@A2

©Crown Copyright and database rights 2018 OS 100019980

ROOF
Natural coloured fibre cement sheets, with closed ridge and barge boards at the gable ends

NORTH WEST ELEVATION
Space boarding down to 1.2m concrete panel, excluding 10'wide x 12' high doorway

SOUTH WEST ELEVATION
Space boarding down to 1.2m concrete panel

SOUTH EAST ELEVATION
Space boarding down to 1.2m concrete panel, excluding 10'wide x 12' high doorway

Rev	Date	Description
-	-	-

M J BARRETT
CONSTRUCTIONS
Brookside Business Park
Brookside Road
Uttoxeter Staffs.
ST14 8AT
tel 01889 564253 fax 01889 564210

Client
Mr Matkin

Project
Tinkerley Farm
Kirk Ireton
Ashbourne
Derbyshire
DE6 3LF

Title
Planning

Drawn	Date
KS	19.7.18
Checked	Scale
-	-:- @ A2

Status
B2182

Drg No.	Rev.
3975-01	-

This drawing is Copyright. It is sent to you in confidence. It must not be copied or disclosed to third parties without our written permission. It remains our property and must be returned on request.