
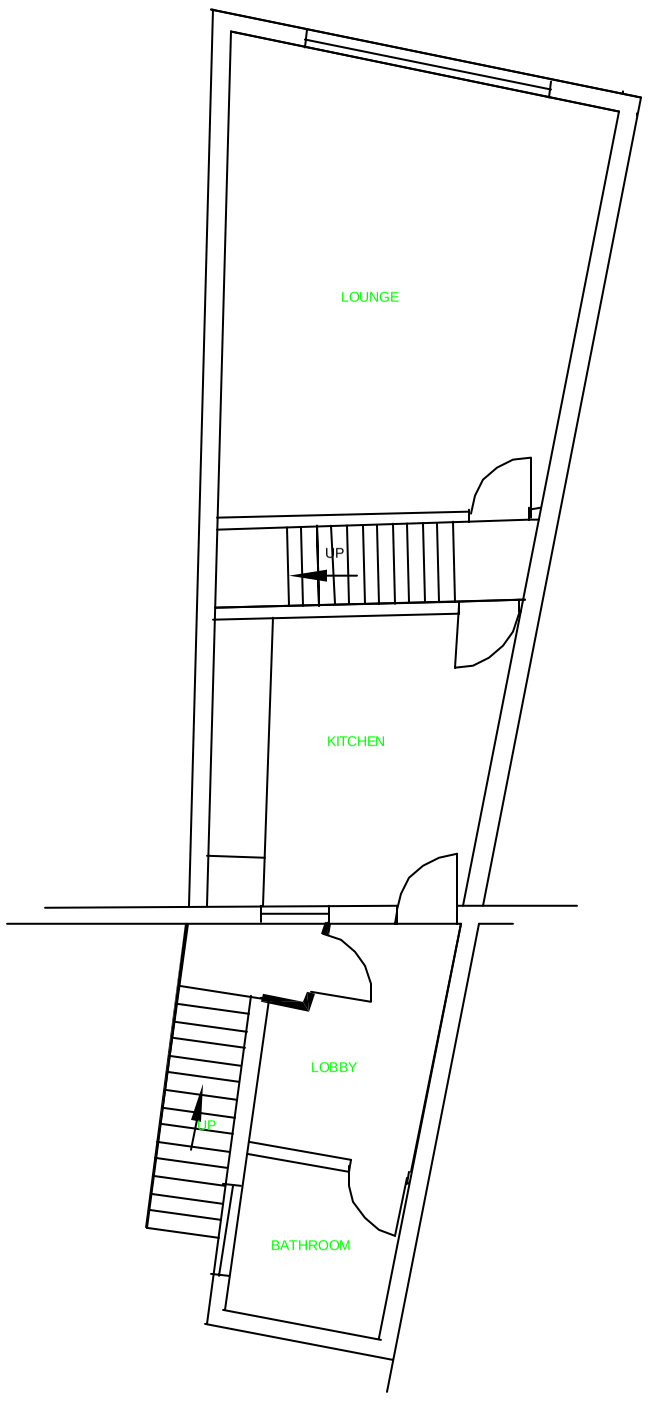


EXISTING FIRST FLOOR PLAN

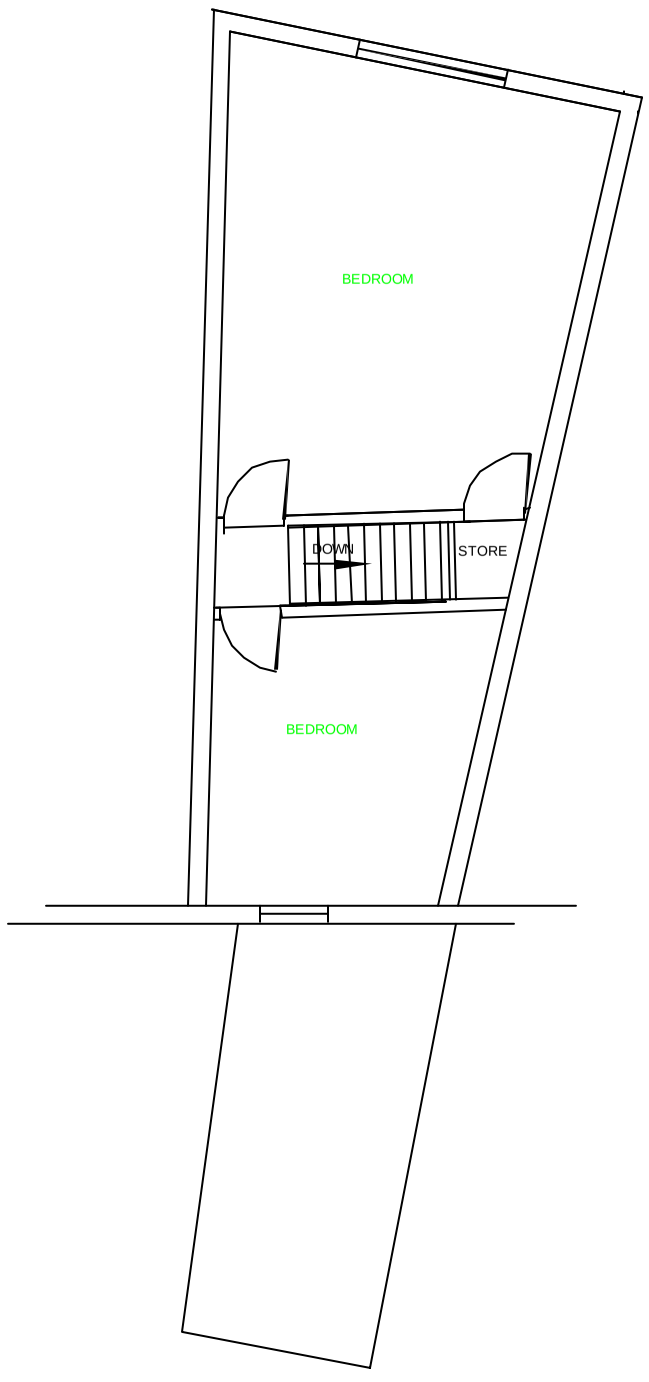

EXISTING SECOND FLOOR PLAN

PROPOSED CONVERSION OF FIRST AND SECOND FLOORS AT No.1 RED LION SQUARE INTO 2 RESIDENTIAL UNITS INCLUDING NEW STAIRWAY - EXISTING PLAN

DRG. No. 2020/

DRAWN	DATE	SCALE
		1 - 100