
PRINTS TO SCALE ON A3 SIZE PAPER
LANDSCAPE ORIENTATION

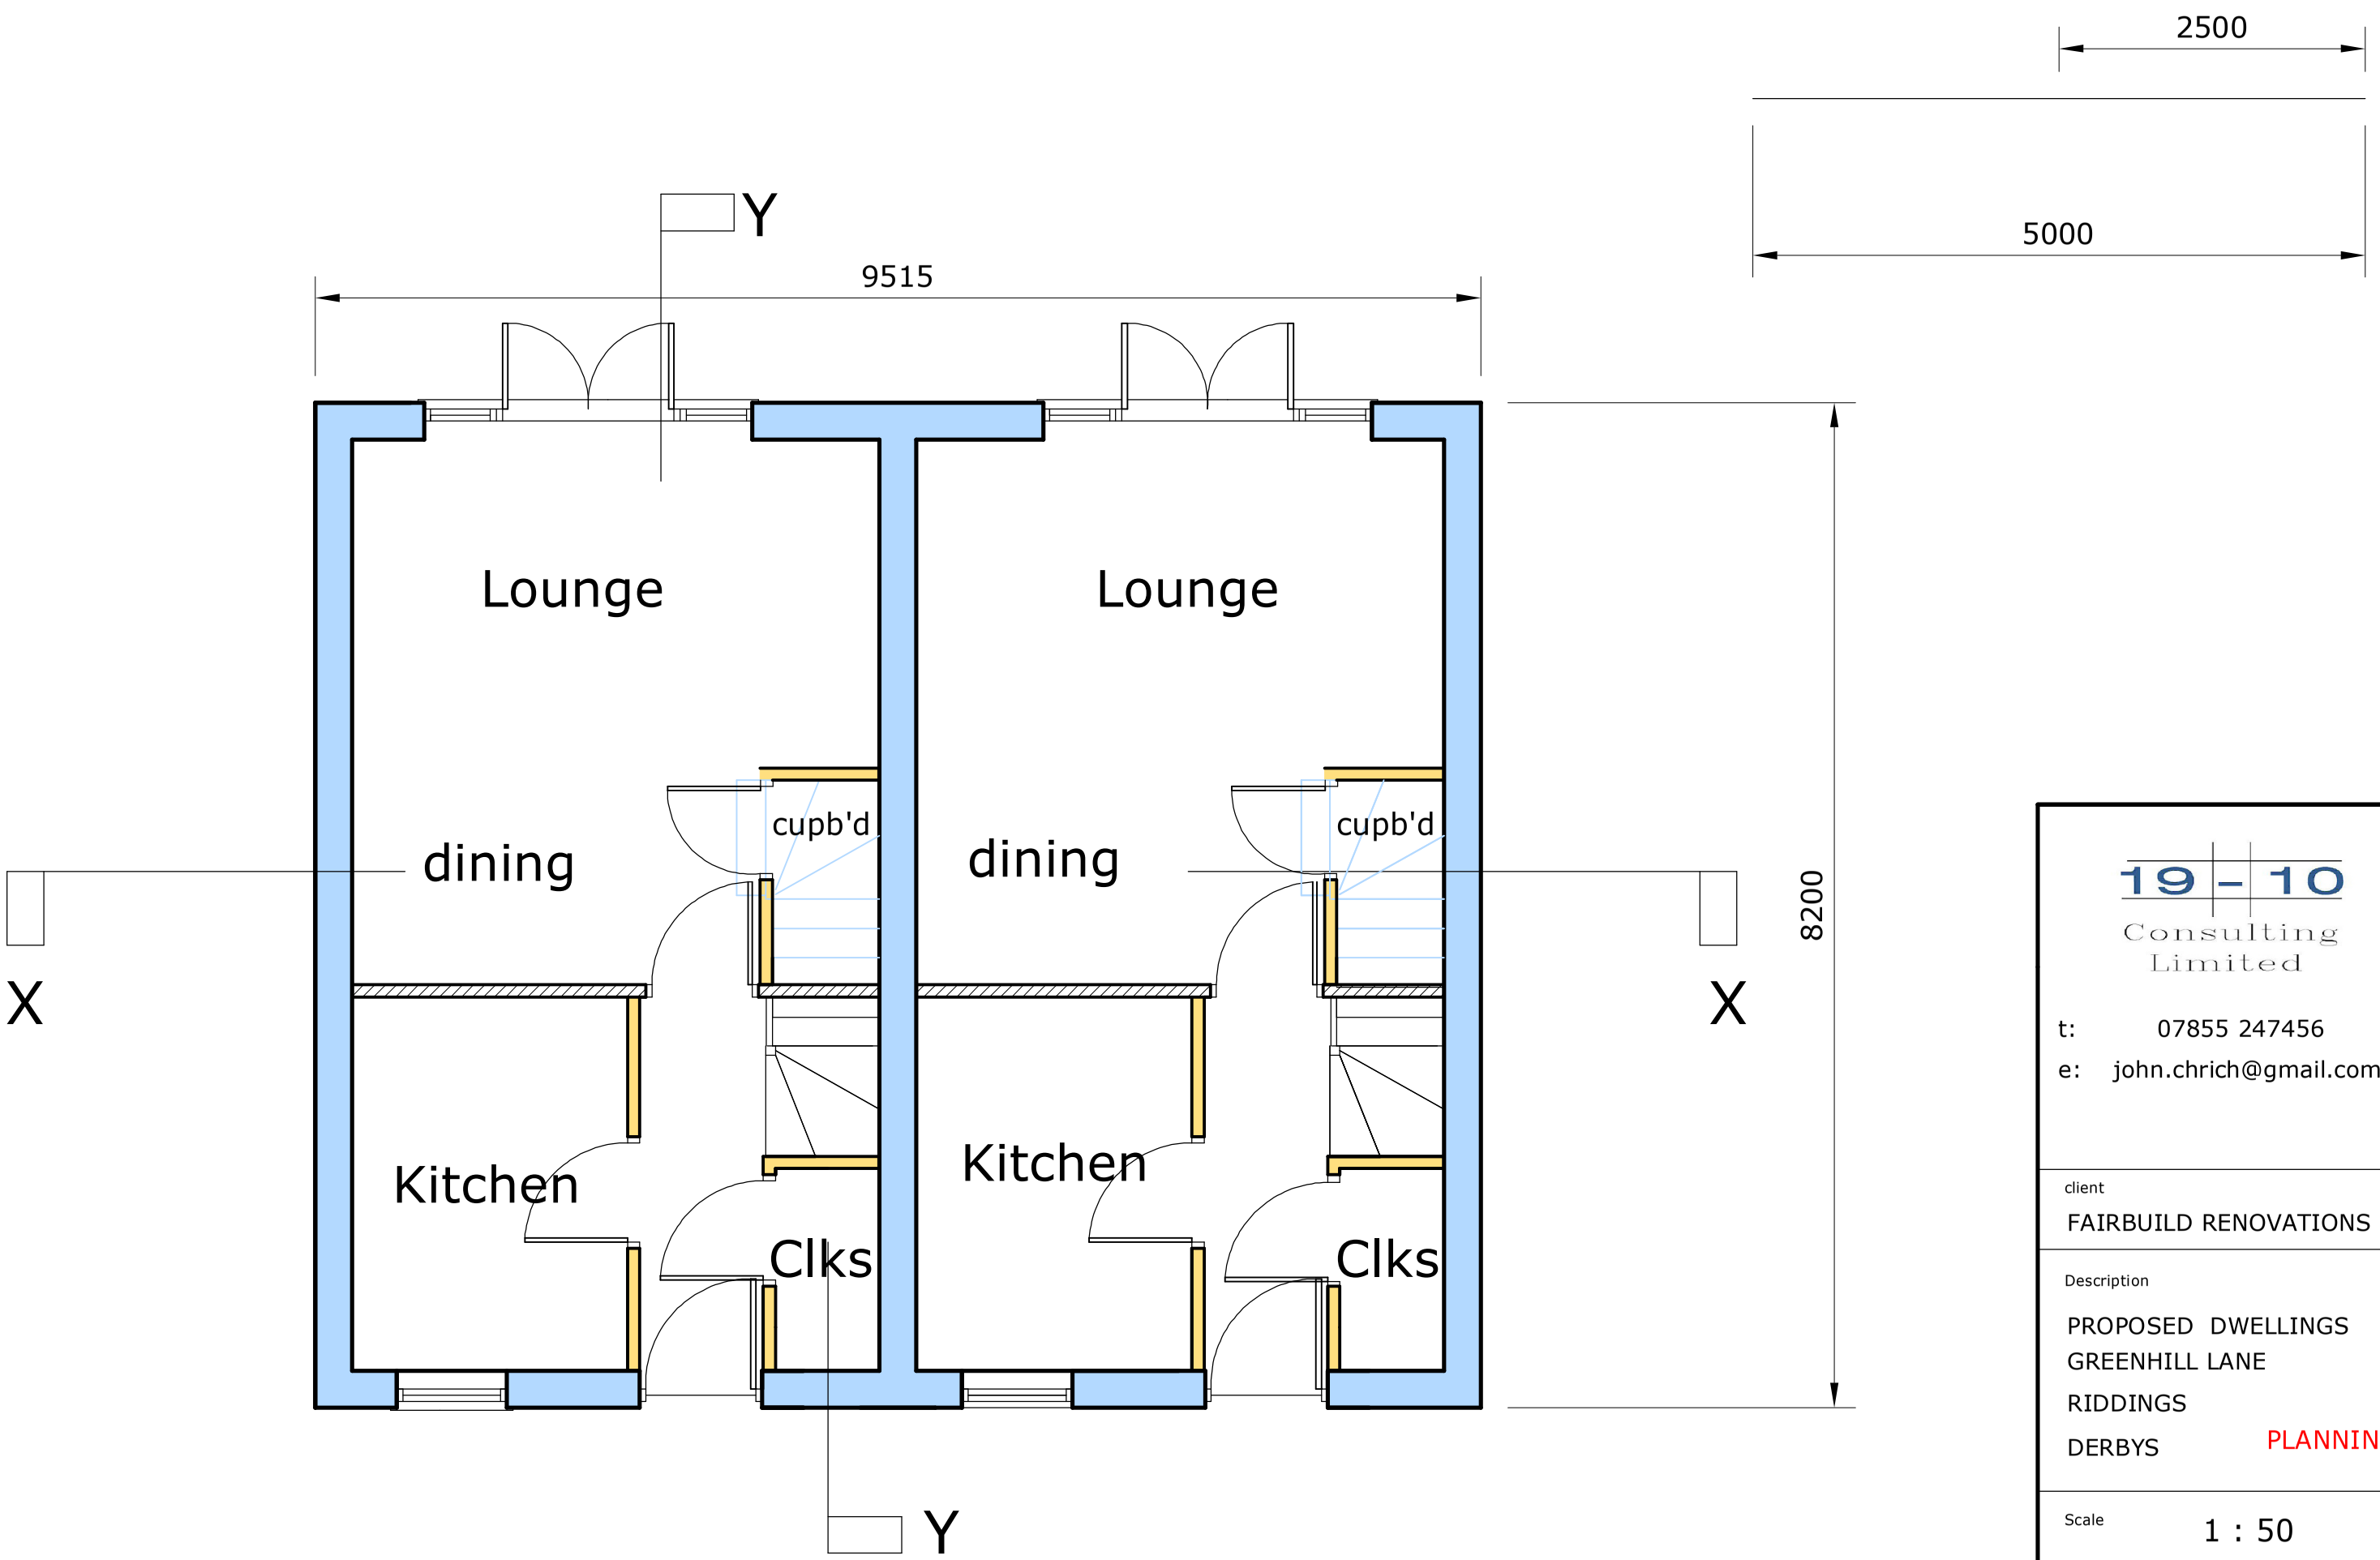

GROUND FLOOR PLAN - Units B & C

19 – 10
Consulting
Limited

t: 07855 247456
e: john.chrich@gmail.com

client
FAIRBUILD RENOVATIONS

Description
PROPOSED DWELLINGS
GREENHILL LANE
RIDDINGS
DERBYS

PLANNING

Scale 1 : 50

Dwg No