
BLOCK PLAN

SCALE 1:500

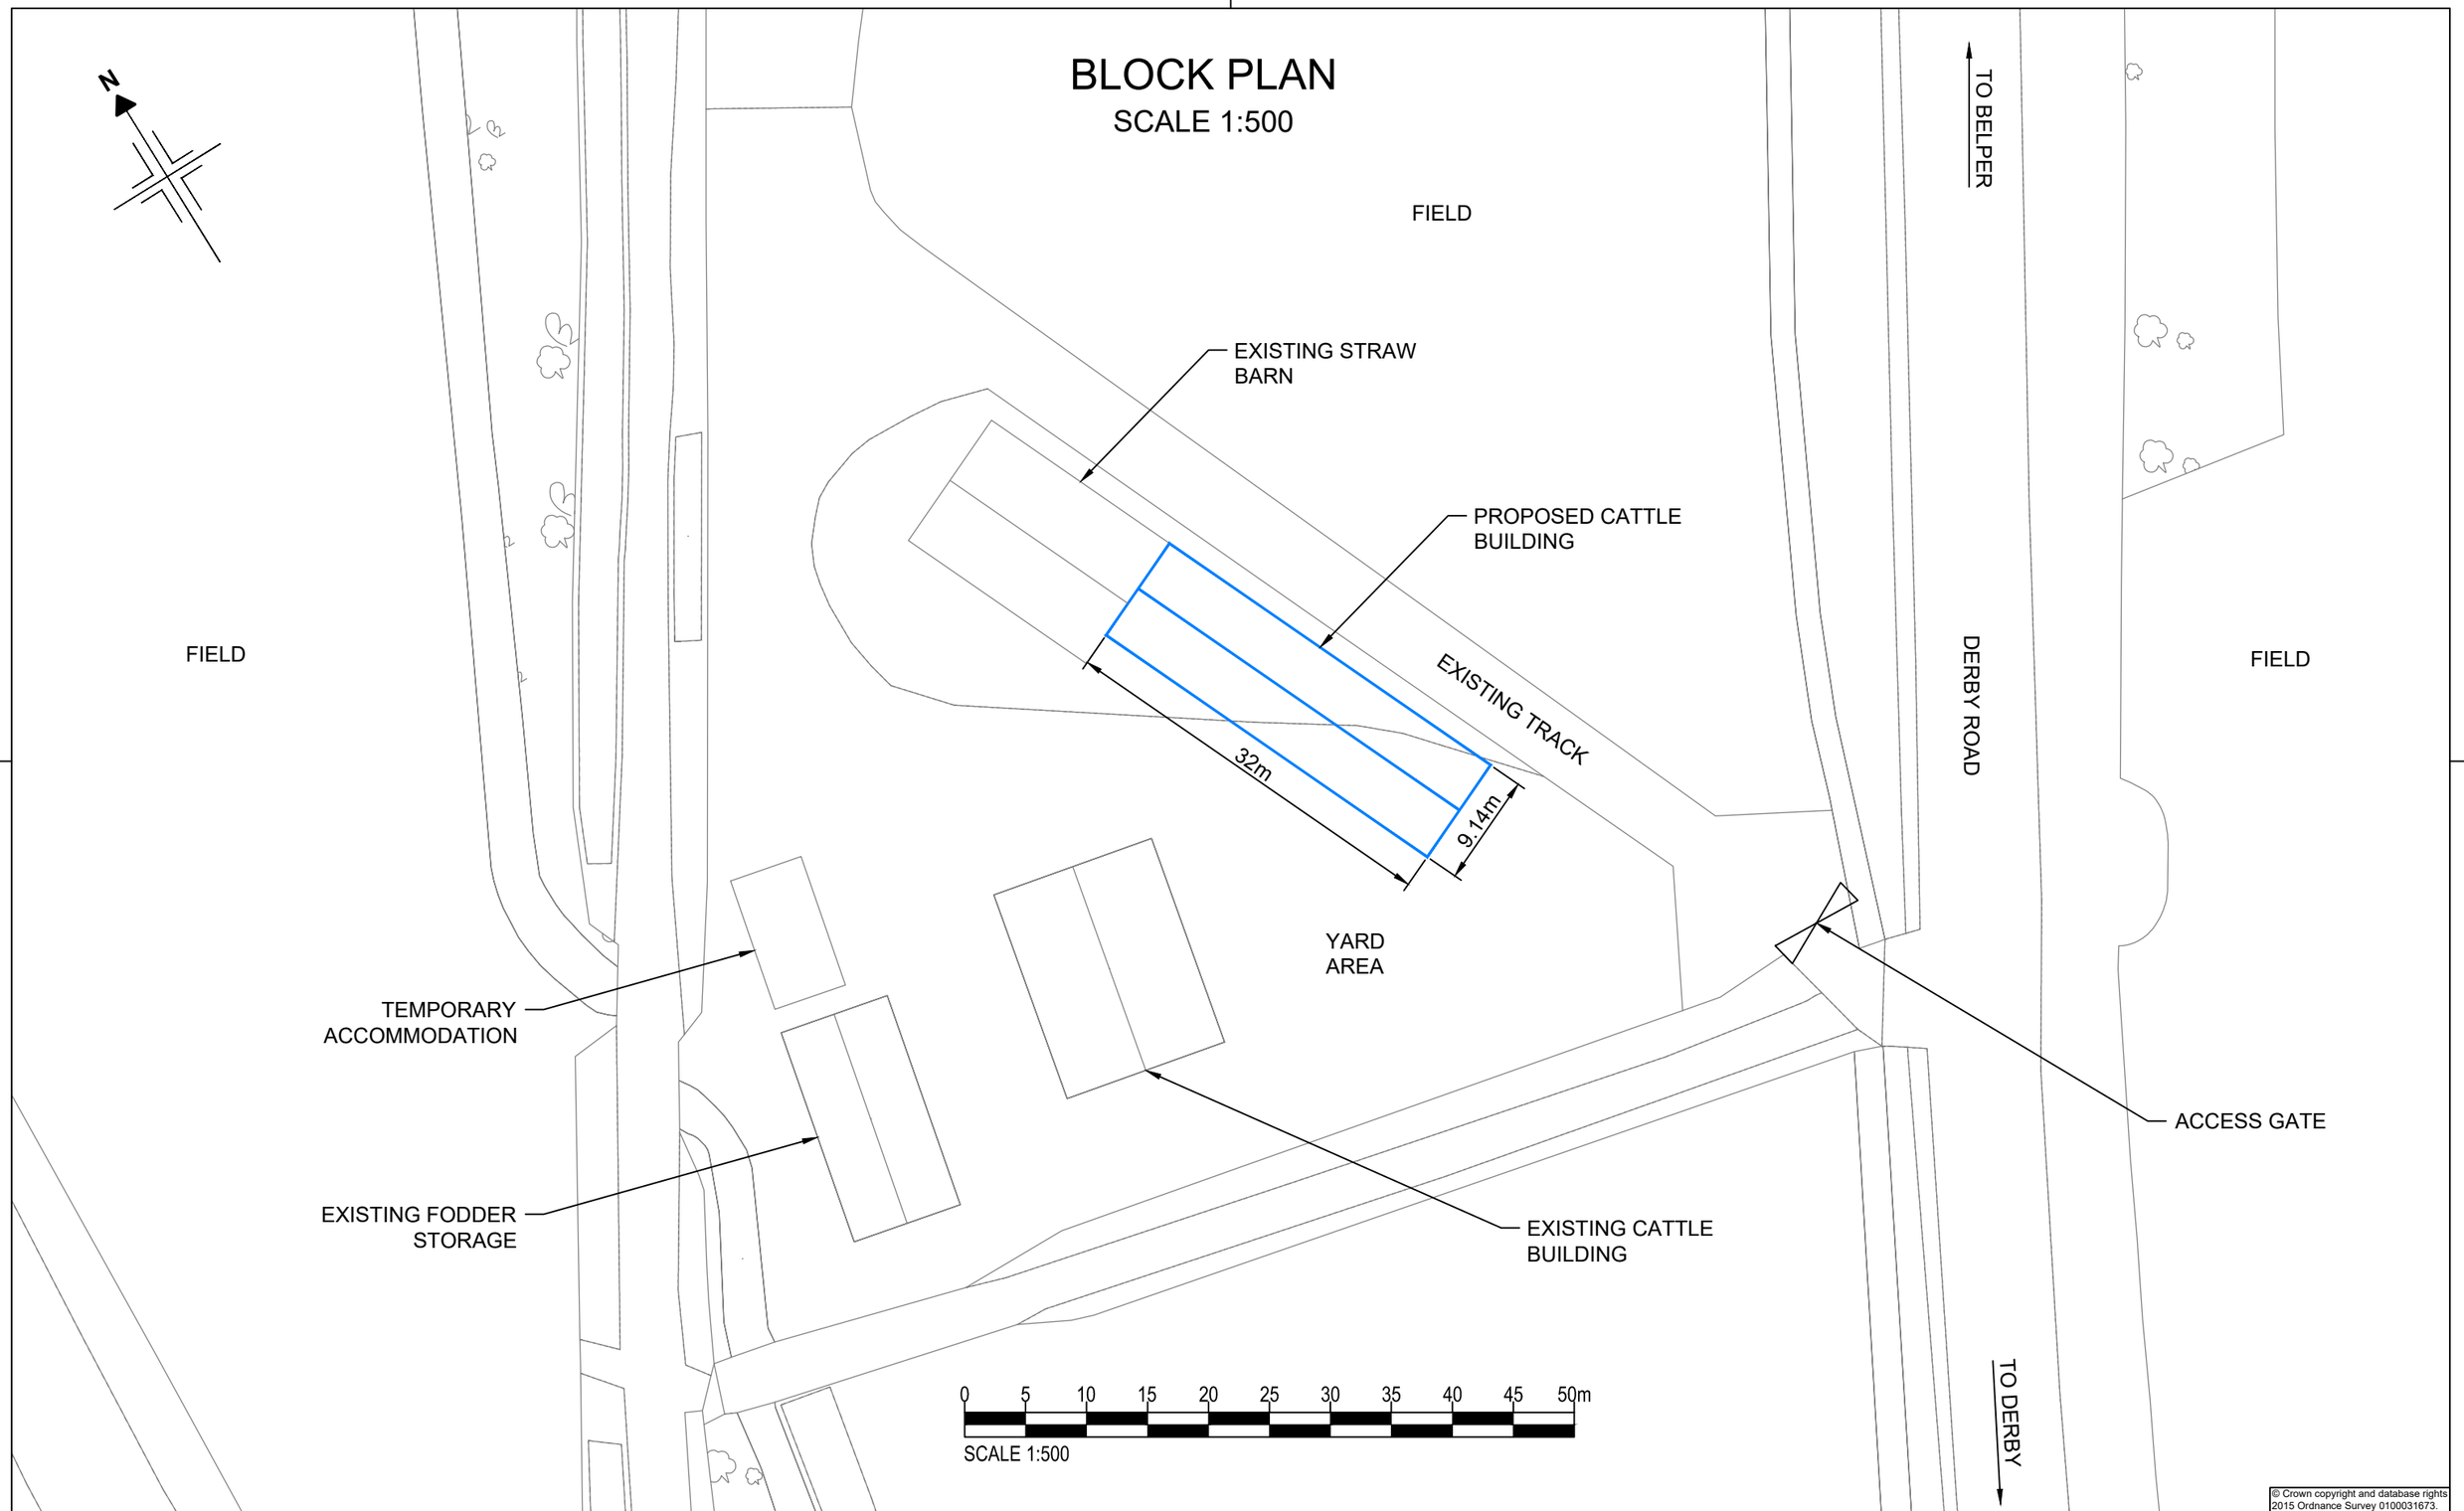

© Crown copyright and database rights 2015 Ordnance Survey 0100031673.

LEE/2020/03		Drawing Title: PROPOSED CATTLE BUILDING BLOCK PLAN SHEET 3 OF 6	Client: T.LEE LAND OFF DERBY ROAD BELPER, DE56 0NG
Scale at A3: 1:500			
Drawn By: LEJ	Date: 21/08/2020		
Checked By:RJS	Date: 27/08/2020		

R J Spendlove
Agricultural and Fencing Contractor
Planning Applications & Drawings

Contact:
Name: Richard Spendlove
Tel: 07738 379616
Web: www.rjspendlove.co.uk

A3_H