

NORTH ELEVATION
SCALE 1:100

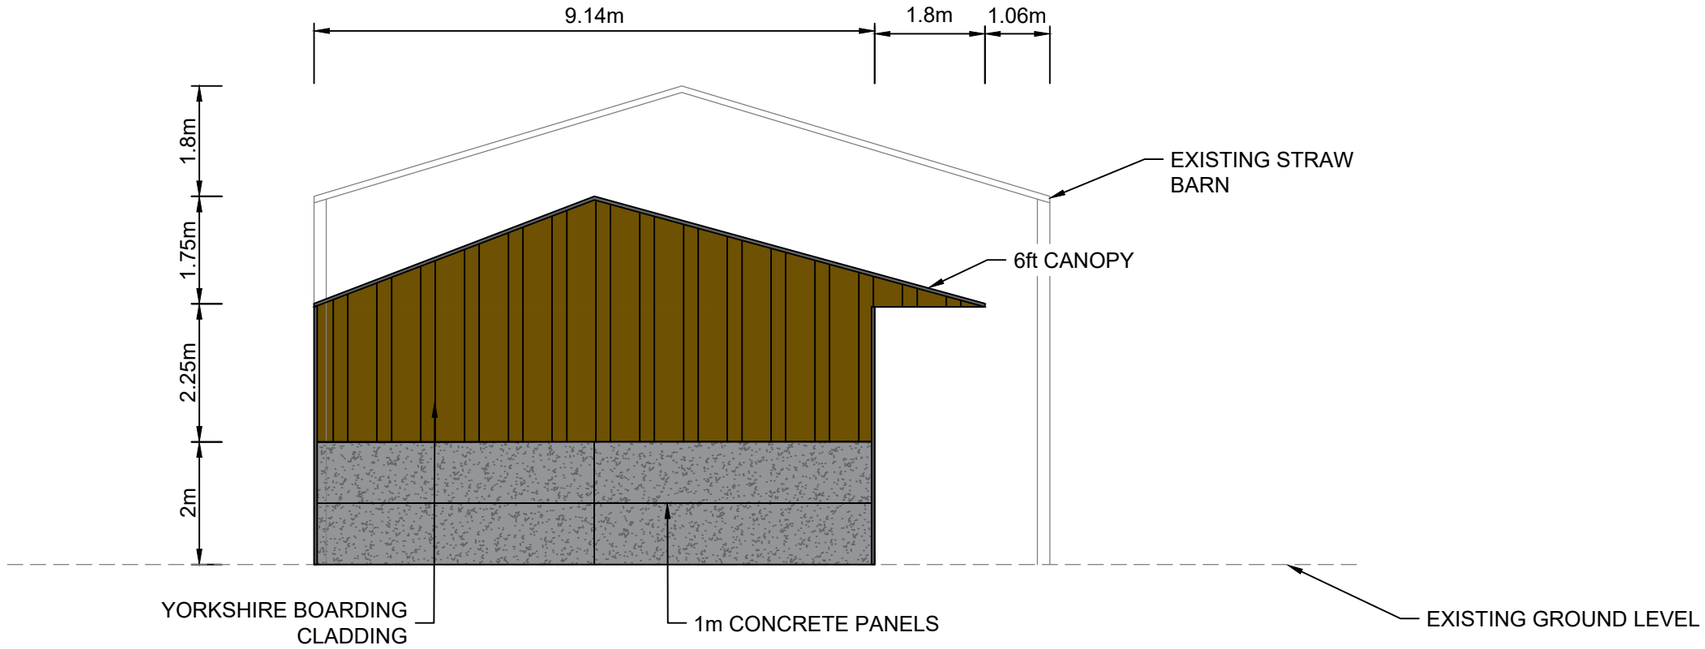

SOUTH ELEVATION
SCALE 1:100

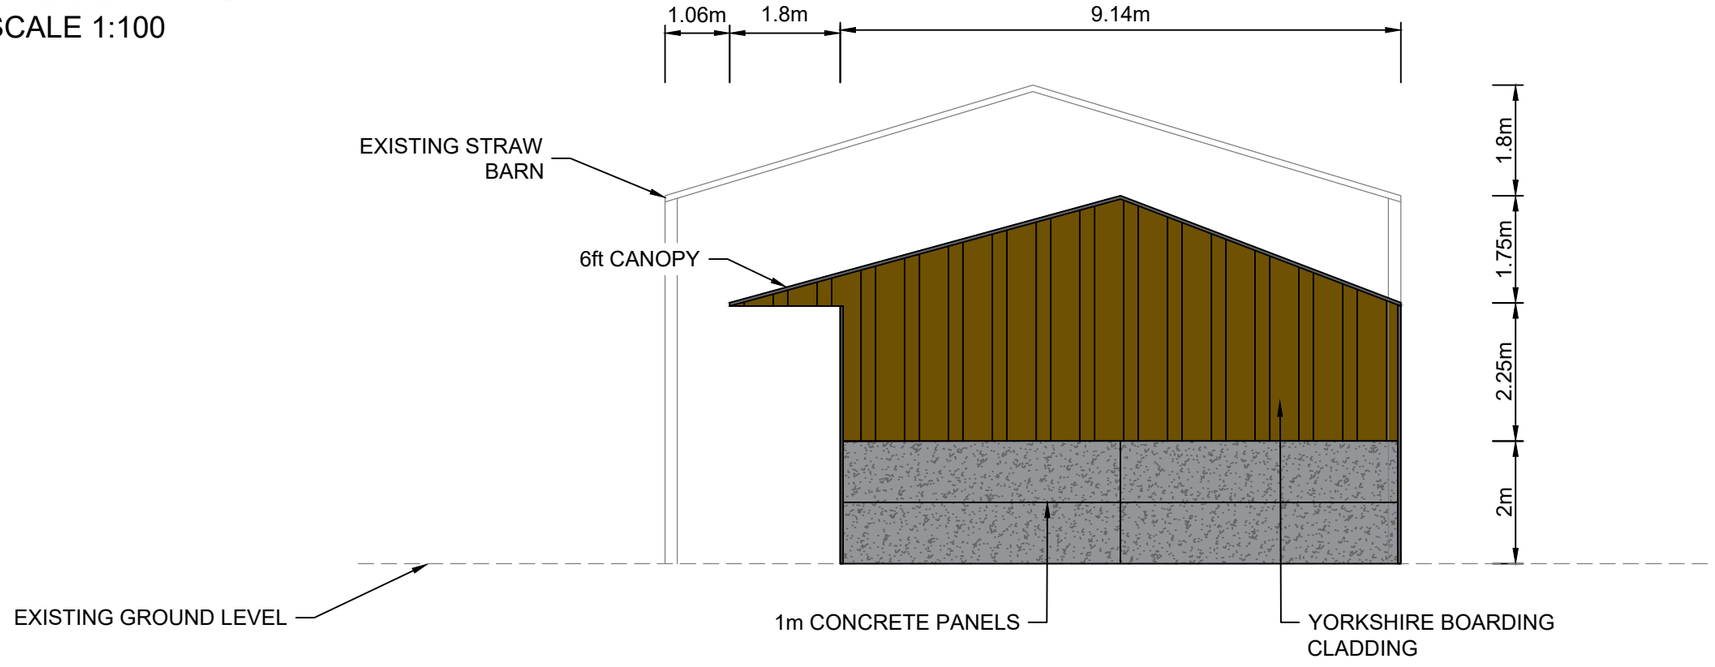

LEE/2020/06	
Scale at A3: 1:100	
Drawn By: LEJ	Date: 22/08/2020
Checked By:RJS	Date: 27/08/2020

Drawing Title:
PROPOSED CATTLE BUILDING
ELEVATIONS
SHEET 6 OF 6

Client:
T.LEE
LAND OFF DERBY ROAD
BELPER, DE56 0NG

R J Spendlove
Agricultural and Fencing Contractor
Planning Applications & Drawings

Contact:
Name: Richard Spendlove
Tel: 07738 379616
Web: www.rjspendlove.co.uk

A3_H