
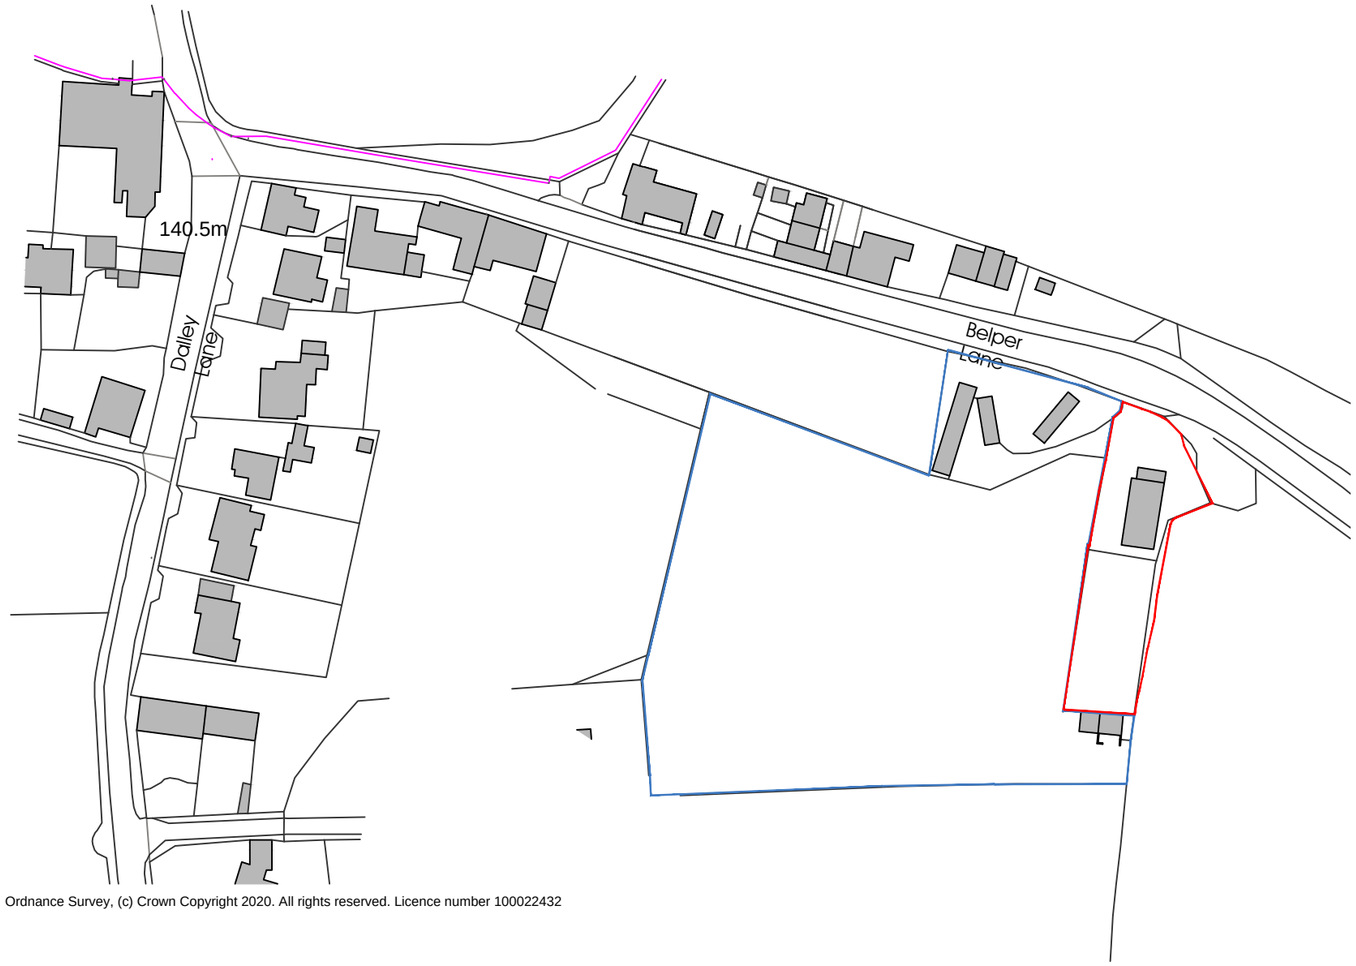


Ordnance Survey, (c) Crown Copyright 2020. All rights reserved. Licence number 100022432

Location Plan 1:1250

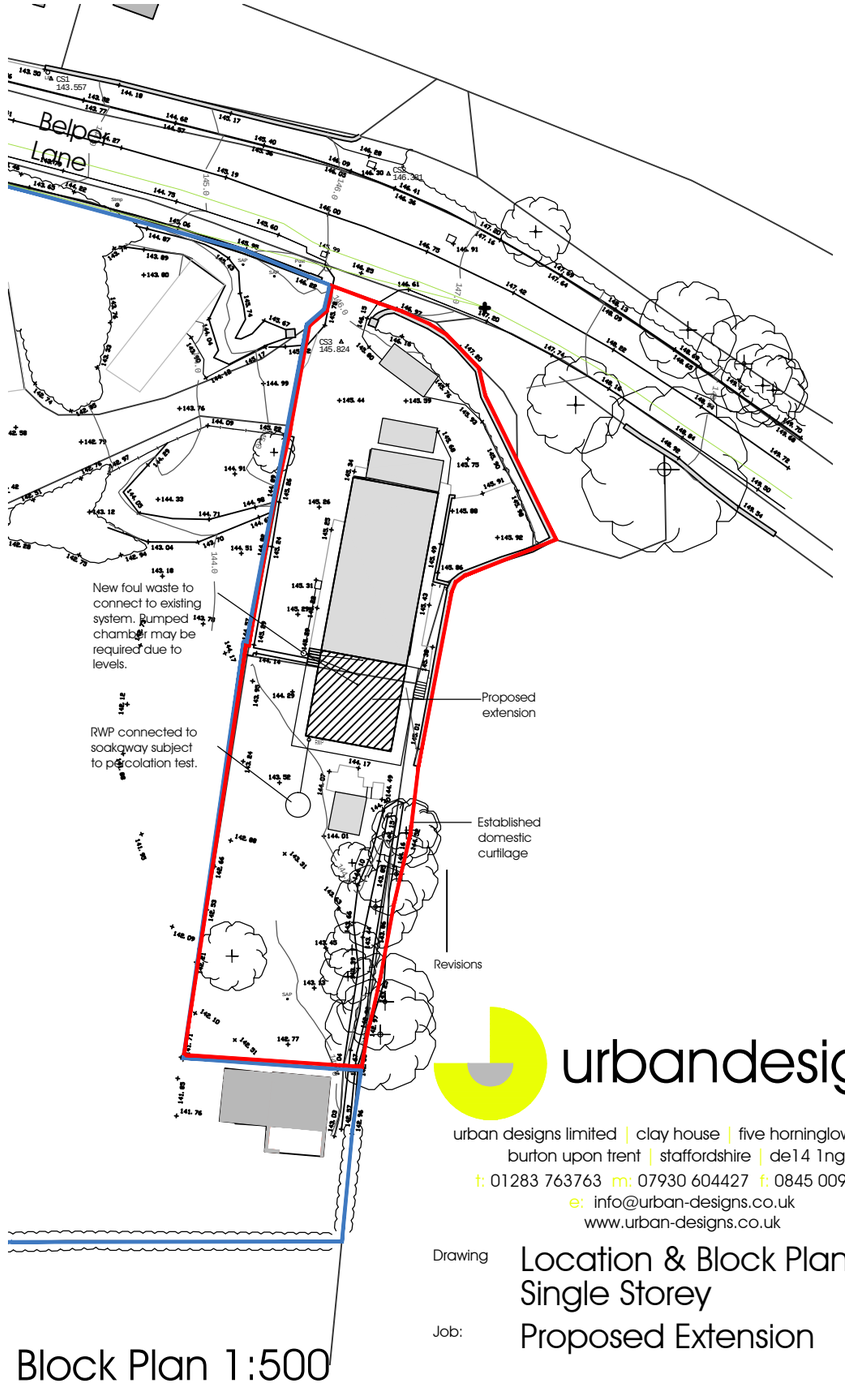

Block Plan 1:500

urbandesigns
urban designs limited | clay house | five horninglow street
burton upon trent | staffordshire | de14 1ng
t: 01283 763763 m: 07930 604427 f: 0845 0099 763
e: info@urban-designs.co.uk
www.urban-designs.co.uk

Drawing: Location & Block Plans Single Storey

Job: Proposed Extension

Highfields
Belper Lane End, Derbyshire

Scale: 1:500

Date: September '20

Drawing No.

2020-647-06