Wilson Contract
Services Ltd
tel: 01924 256826
wilsoncontracts.co.uk

ASDA
EXTERNAL SIGNAGE

Petrol filling station canopy

17th September 2020 (Rev -)

ASDA

NEW PFS CONCEPT
LANGLEY MILL
WESLEY ST,
LANGLEY MILL,
NOTTINGHAM.
NG16 4ED

17/09/20 - SRL
Rev -

3D Renders / Visuals


Wilson Contract Services Ltd
tel: 01924 256826
wilsoncontracts.co.uk

DAY



NIGHT

Max 250 Candelas per square meter (cd/m²)

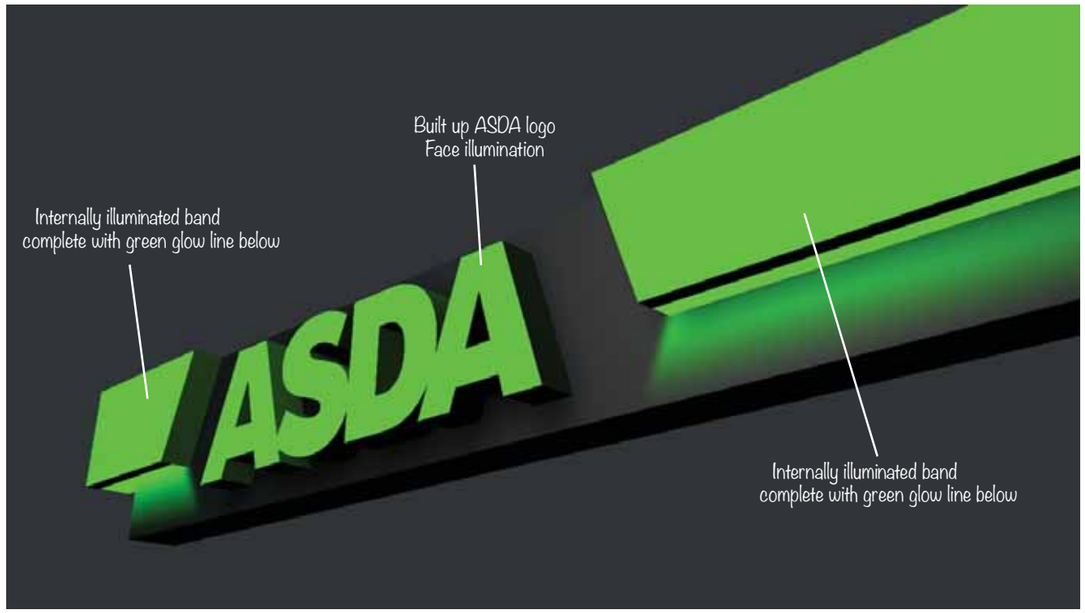





ASDA

NEW PFS CONCEPT
LANGLEY MILL
WESLEY ST,
LANGLEY MILL,
NOTTINGHAM.
NG16 4ED

17/09/20 - SRL
Rev -

Site Plan

Wilson Contract Services Ltd
tel: 01924 256826
wilsoncontracts.co.uk

"CARD ONLY" non-illiuminated vinyl to canopy fascia

"ASDA" illiuminated light box to canopy fascia

"ASDA" illiuminated light box to canopy fascia

Petrol Filling Station

04 01 03 02

Green line represents illuminated glow line fascia.

"CARD ONLY" non-illiuminated vinyl to canopy fascia

TATION ROAD

0m 5m 10m 15m 20m 25m


Scale 1:250 @ A3

ASDA


NEW PFS CONCEPT
LANGLEY MILL
WESLEY ST,
LANGLEY MILL,
NOTTINGHAM.
NG16 4ED

17/09/20 - SRL
Rev -


Proposed Canopy Signage

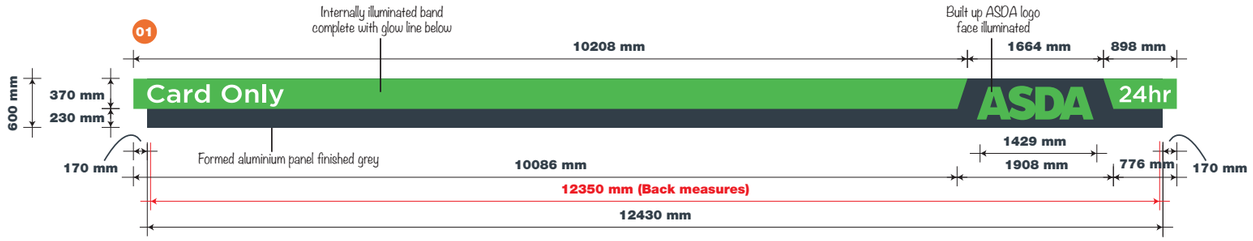


Max 250 Candelas per square meter (cd/m2)

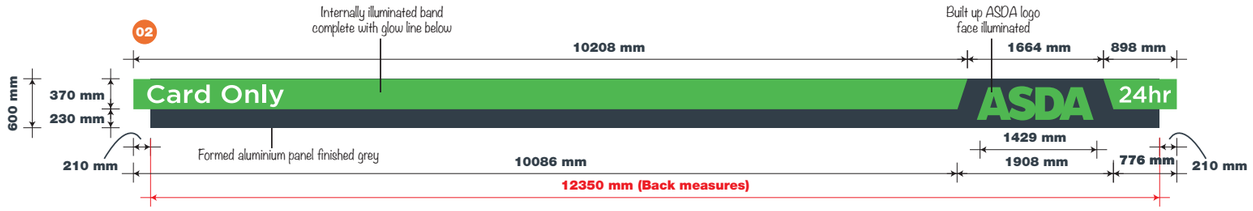


Max 250 Candelas per square meter (cd/m2)

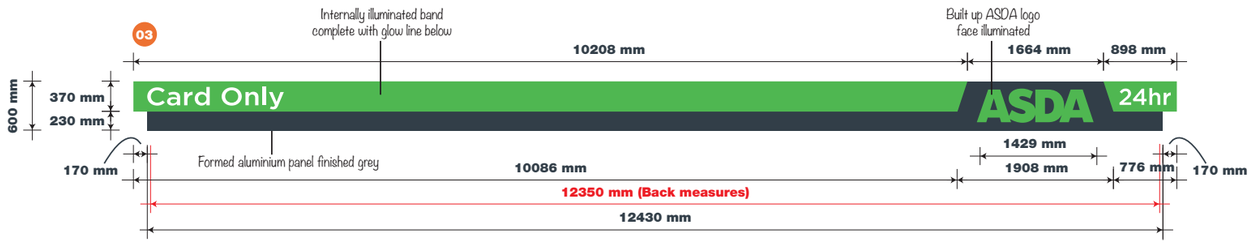



Max 250 Candelas per square meter (cd/m2)

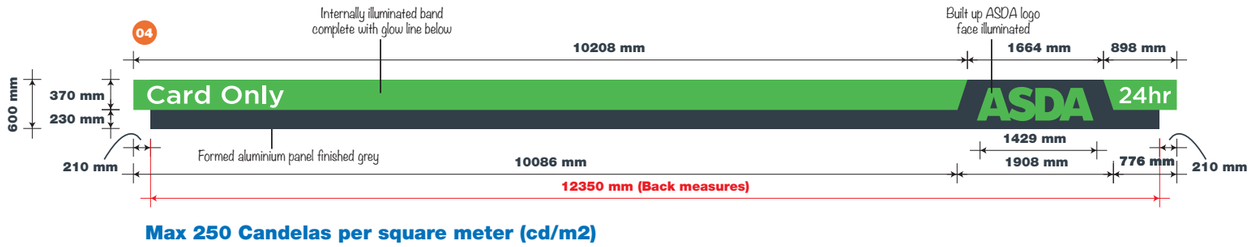

Max 250 Candelas per square meter (cd/m2)

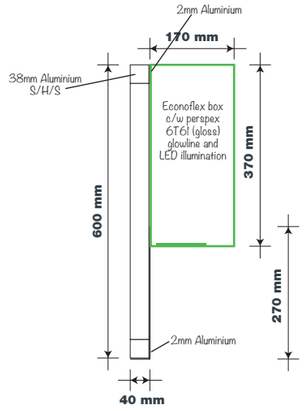

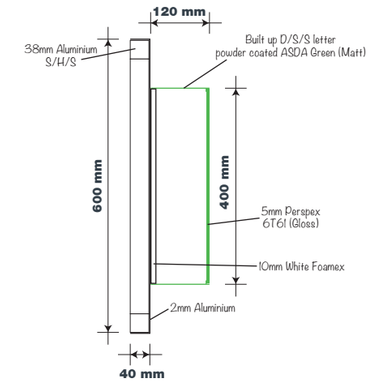

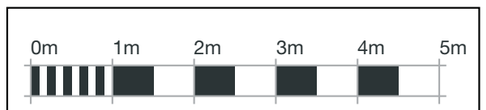

Scale 1:75 @ A3


Dark Grey RAL 7016 (Matt)	ASDA Green (Matt)	Vinyl 3M 5073 Grass Green (Gloss)	Acrylic Perspex 6T61 (Gloss)	Skin 75/75/100%


Wilson Contract Services Ltd
tel: 01924 256826
wilsoncontracts.co.uk

NEW PFS CONCEPT
LANGLEY MILL
WESLEY ST,
LANGLEY MILL,
NOTTINGHAM.
NG16 4ED

17/09/20 - SRL
Rev -

General Arrangement
Typical detail

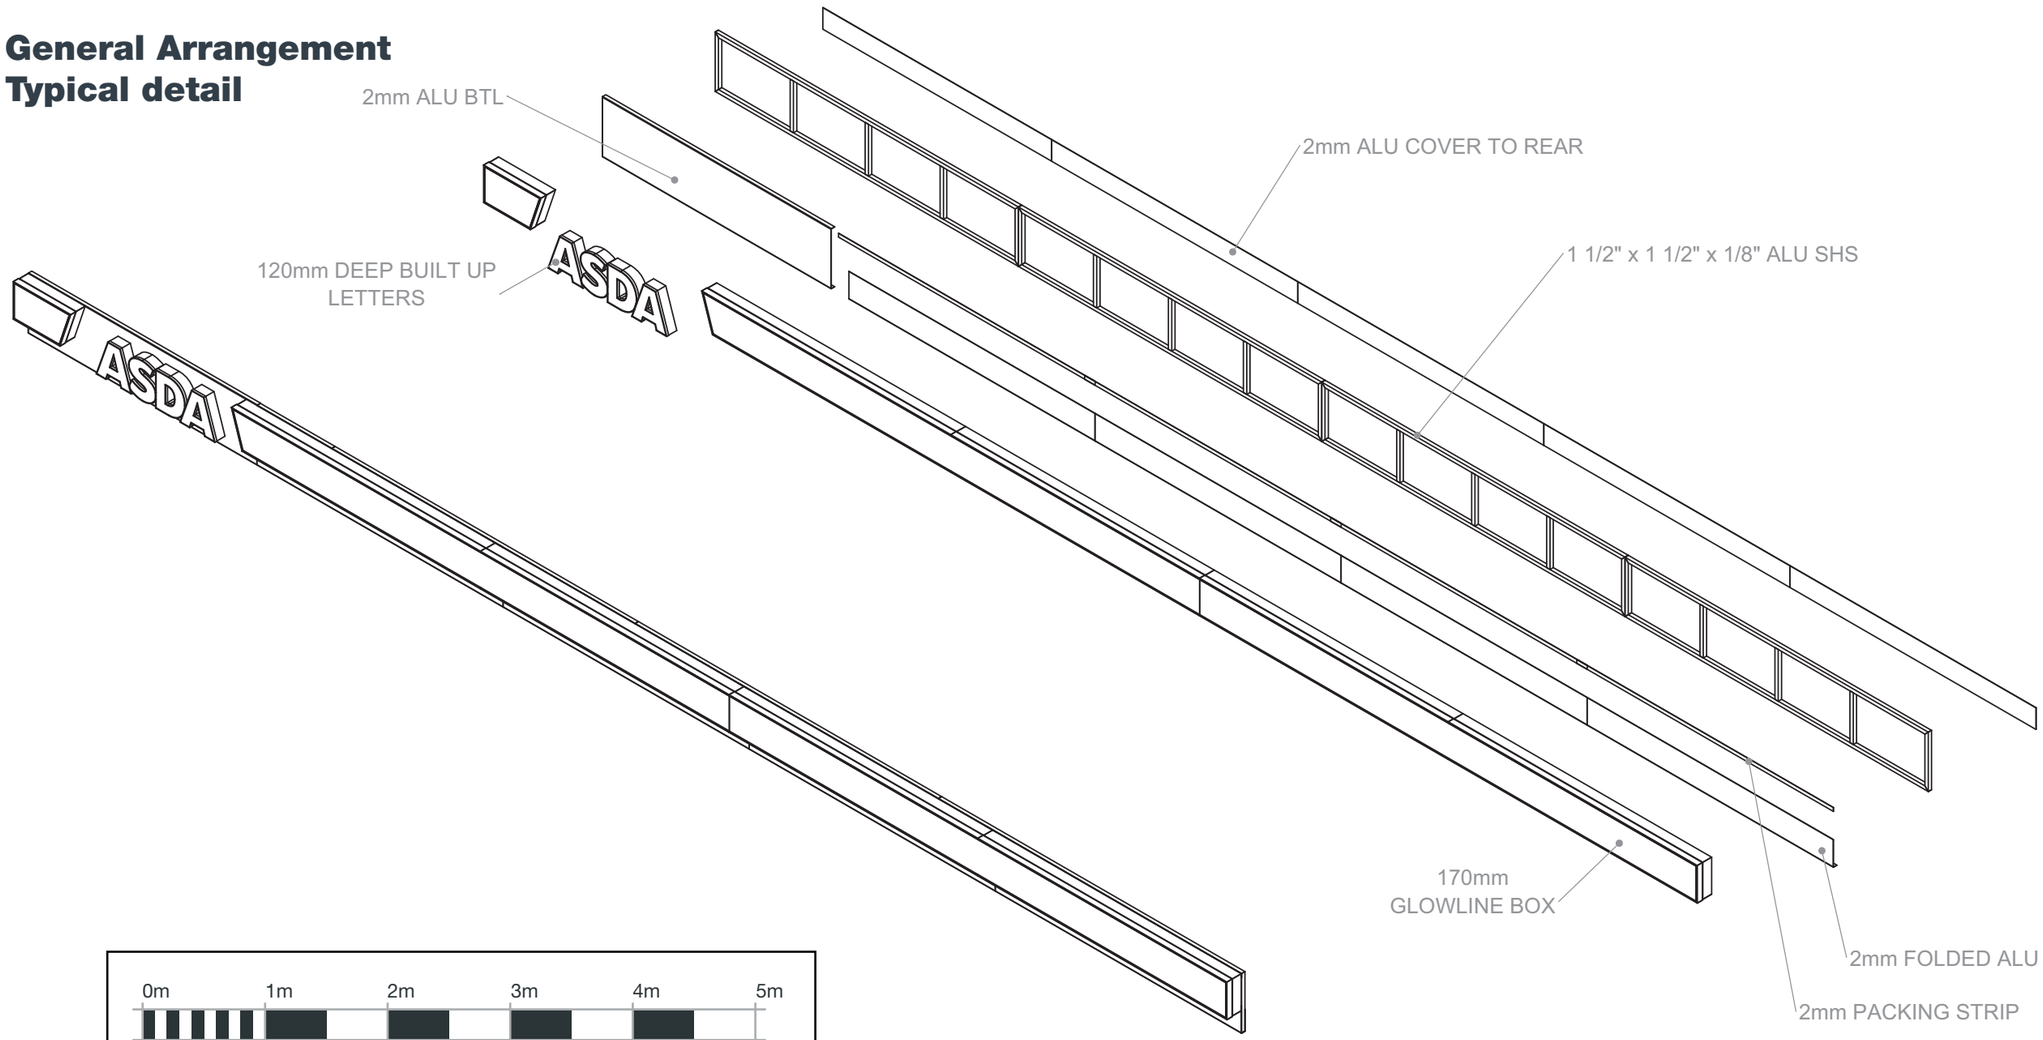

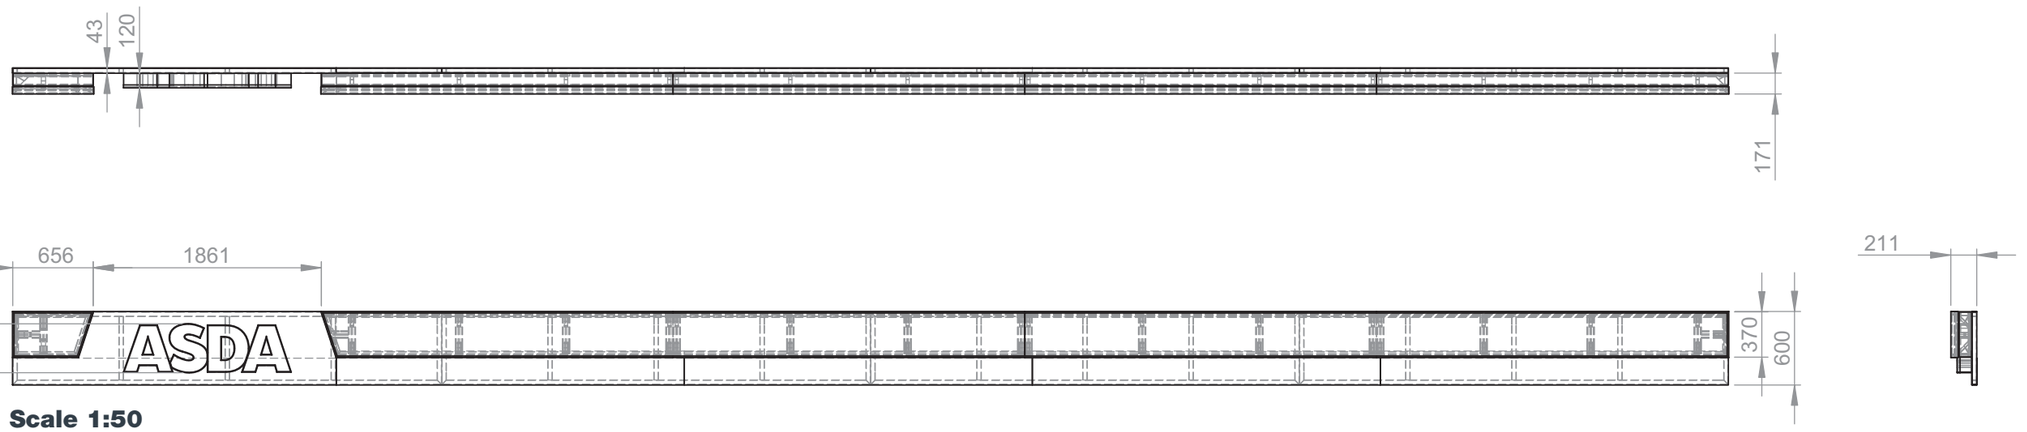

Scale 1:50

Wilson Contract Services Ltd
tel: 01924 256826
wilsoncontracts.co.uk

NEW PFS CONCEPT
LANGLEY MILL
WESLEY ST,
LANGLEY MILL,
NOTTINGHAM.
NG16 4ED


17/09/20 - SRL
Rev -

Proposed Totem Signage


05 MODEL 6M
FUEL & CONCESSIONS

Single Sided


New route cage to be installed
(supply only installation by others.

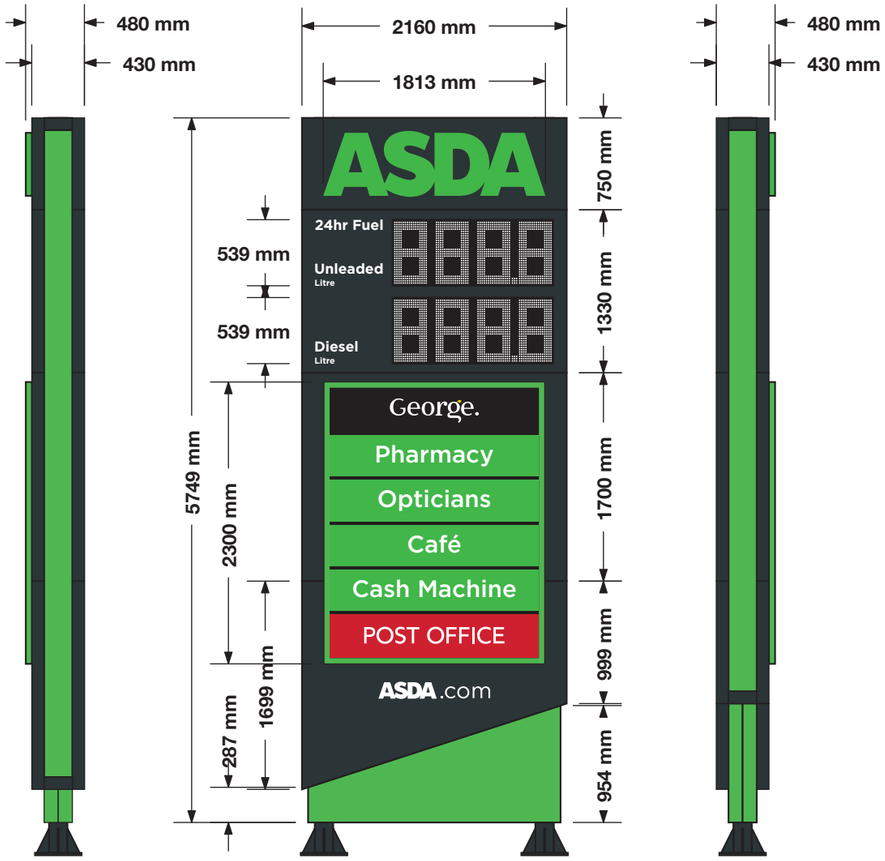

Rear

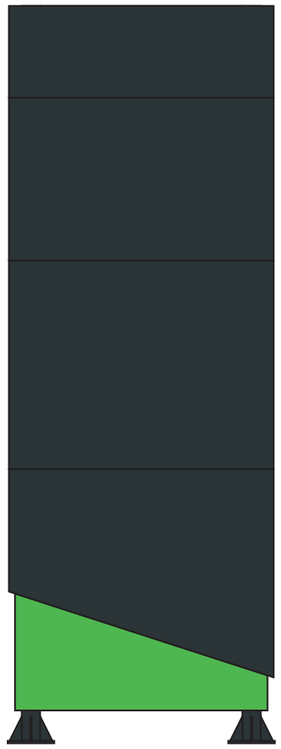

PRICE DISPLAY
INNO SIGNS - 1310x539 LED display.

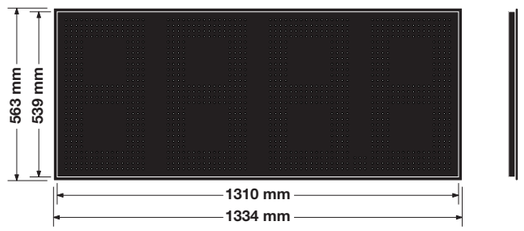

- Price line units supplied from Inno Signs (500 unit).
- Requires 3mm clear acrylic protective panel.
- Requires rubber edge trim guard (Waterproofing).

Scale 1:20

Existing





Scale 1:50 @ A3

Wilson Contract Services Ltd
tel: 01924 256826
wilsoncontracts.co.uk

NEW PFS CONCEPT
LANGLEY MILL
WESLEY ST,
LANGLEY MILL,
NOTTINGHAM.
NG16 4ED

17/09/20 - SRL
Rev -

Location Plan



0m 10m 20m 30m 40m 50m

Scale 1:500 @ A3

Wilson Contract Services Ltd
tel: 01924 256826
wilsoncontracts.co.uk

ASDA

NEW PFS CONCEPT
LANGLEY MILL
WESLEY ST,
LANGLEY MILL,
NOTTINGHAM.
NG16 4ED

17/09/20 - SRL
Rev -