




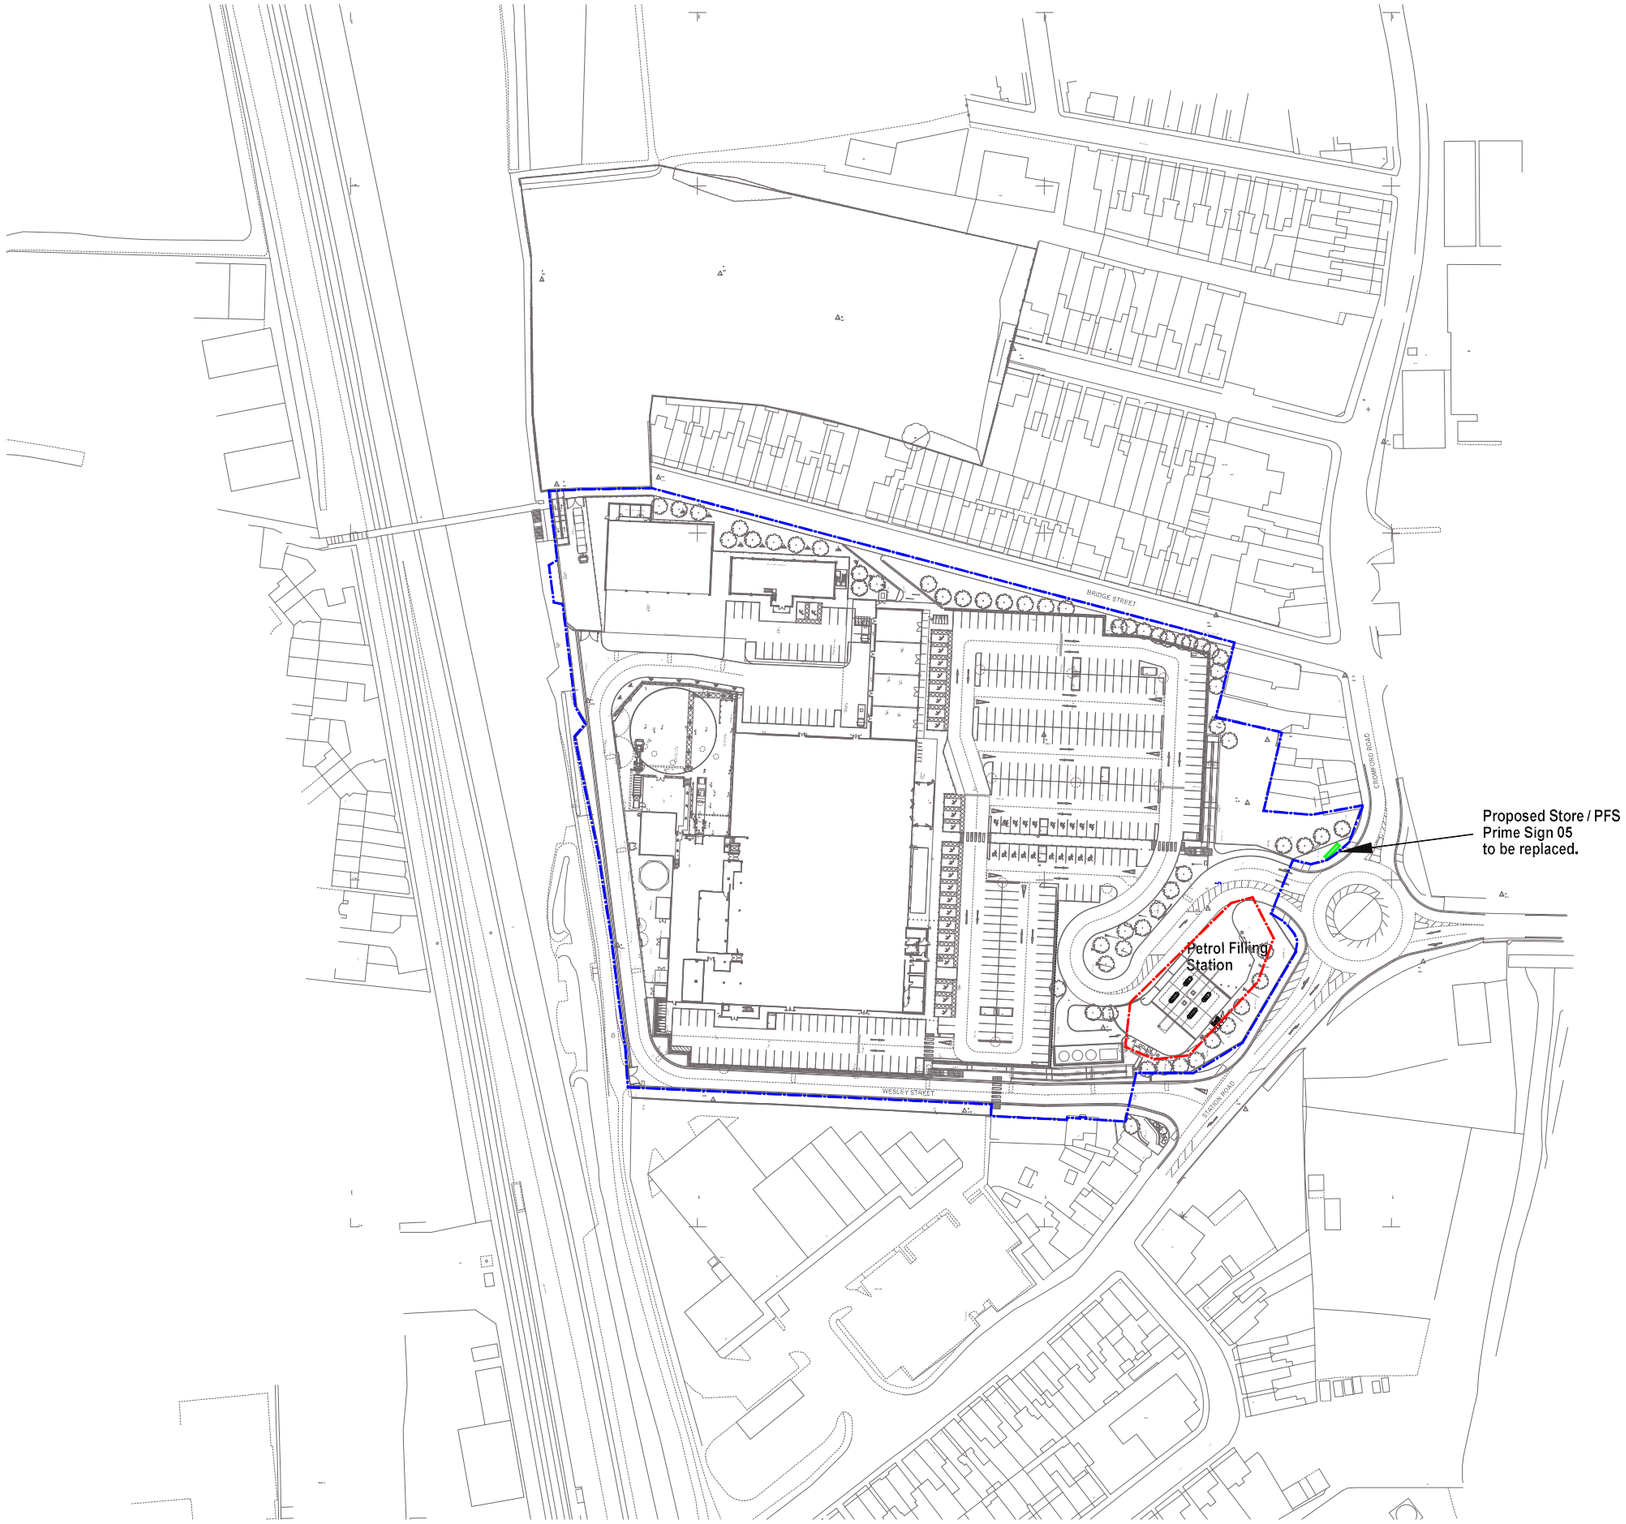

# Site Location Plan

All dimensions to be verified on site, and the Architect informed of any discrepancy. All drawings and specifications should be read in conjunction with the Health and Safety Plan all conflicts should be reported to the CDM Co-ordinator.
This drawing is the copyright of C & A Design Limited. ©
DO NOT SCALE FROM THIS DRAWING

Construction staff and operatives must ensure the principle contractor has provided thorough and accurate information on all health and safety aspects relating to the designs identified on this drawing include the review of:

- Designers/contractors risk assessments
- Method statement
- Permit to work
- Construction phase health and safety plan

The designers note that the following health and safety risk relating to this drawing have not been eliminated during the design process:

| ref | residual risk |
|---|---|
| | |

| | revision | date | by | chk |
|---|---|---|---|---|
| S2 | Advertisement application Rev | 21/08/2020 | AC | ATS |

CLIENT

ASDA
Save money. Live better.

C & A Design Ltd.
2b - 3b Hathersage Business Park
Heather Lane
Hathersage
S32 1DP
Tel: 01433 652220
Web: www.cad-ltd.co.uk

DRAWING ISSUE

- ○ Preliminary
- ○ Comment
- ○ Construction
- ◉ Planning
- ○ Tender
- ○ Record

| date | scale@A1 | drawn by | checked by |
|---|---|---|---|
| 21/08/2020 | 1:1250 | AC | ATS |

PROJECT
**ASDA Superstore**
Wesley Street
Langley Mill
NG16 4ED

TITLE
Proposed Signage Upgrade
Site Location Plan

| project number | drawing number | revision |
|---|---|---|
| 2077GB | 200_01 | P1 |

file reference: