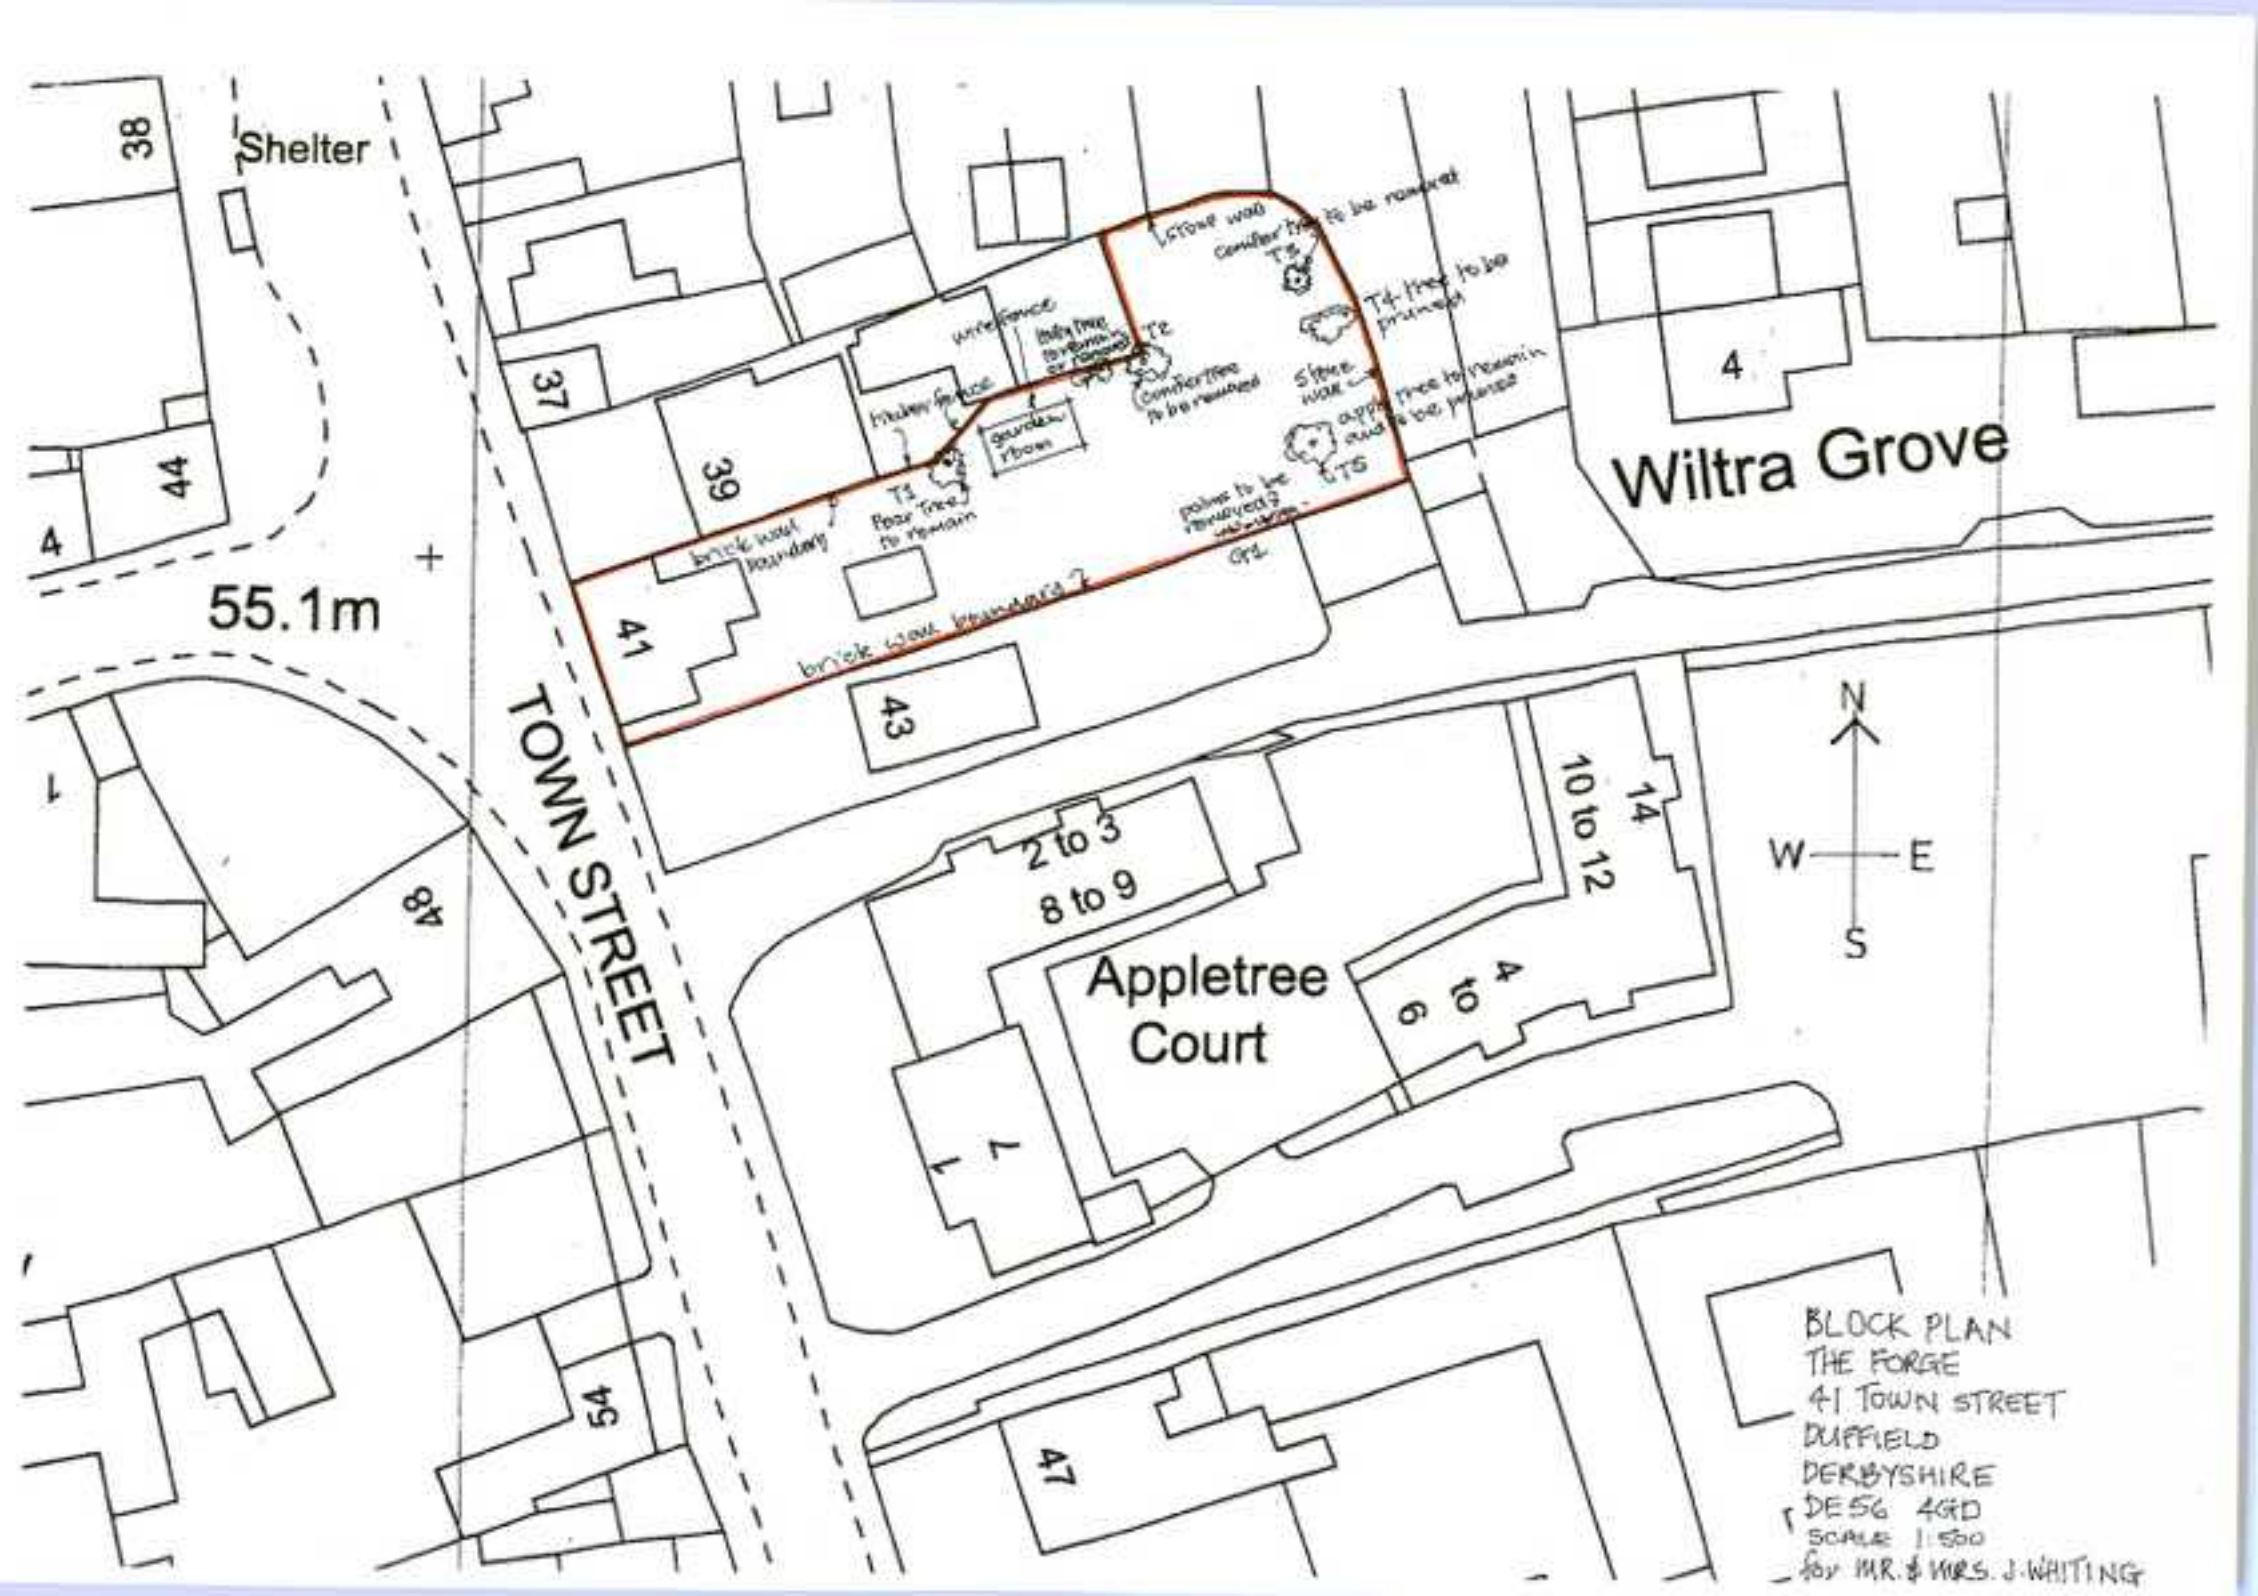

Shelter
38
44
4
55.1m
37
39
41
43
Wiltra Grove
4
TOWN STREET
48
54
47
2 to 3
8 to 9
Appletree
Court
1
7
6 to 4
10 to 12
14
N
W
E
S
BLOCK PLAN
THE FORGE
41 TOWN STREET
DUFFIELD
DERBYSHIRE
DE56 4GD
SCALE 1:500
for MR & MRS. J. WHITING