
Two Levels, Ashbourne Road, Turnditch

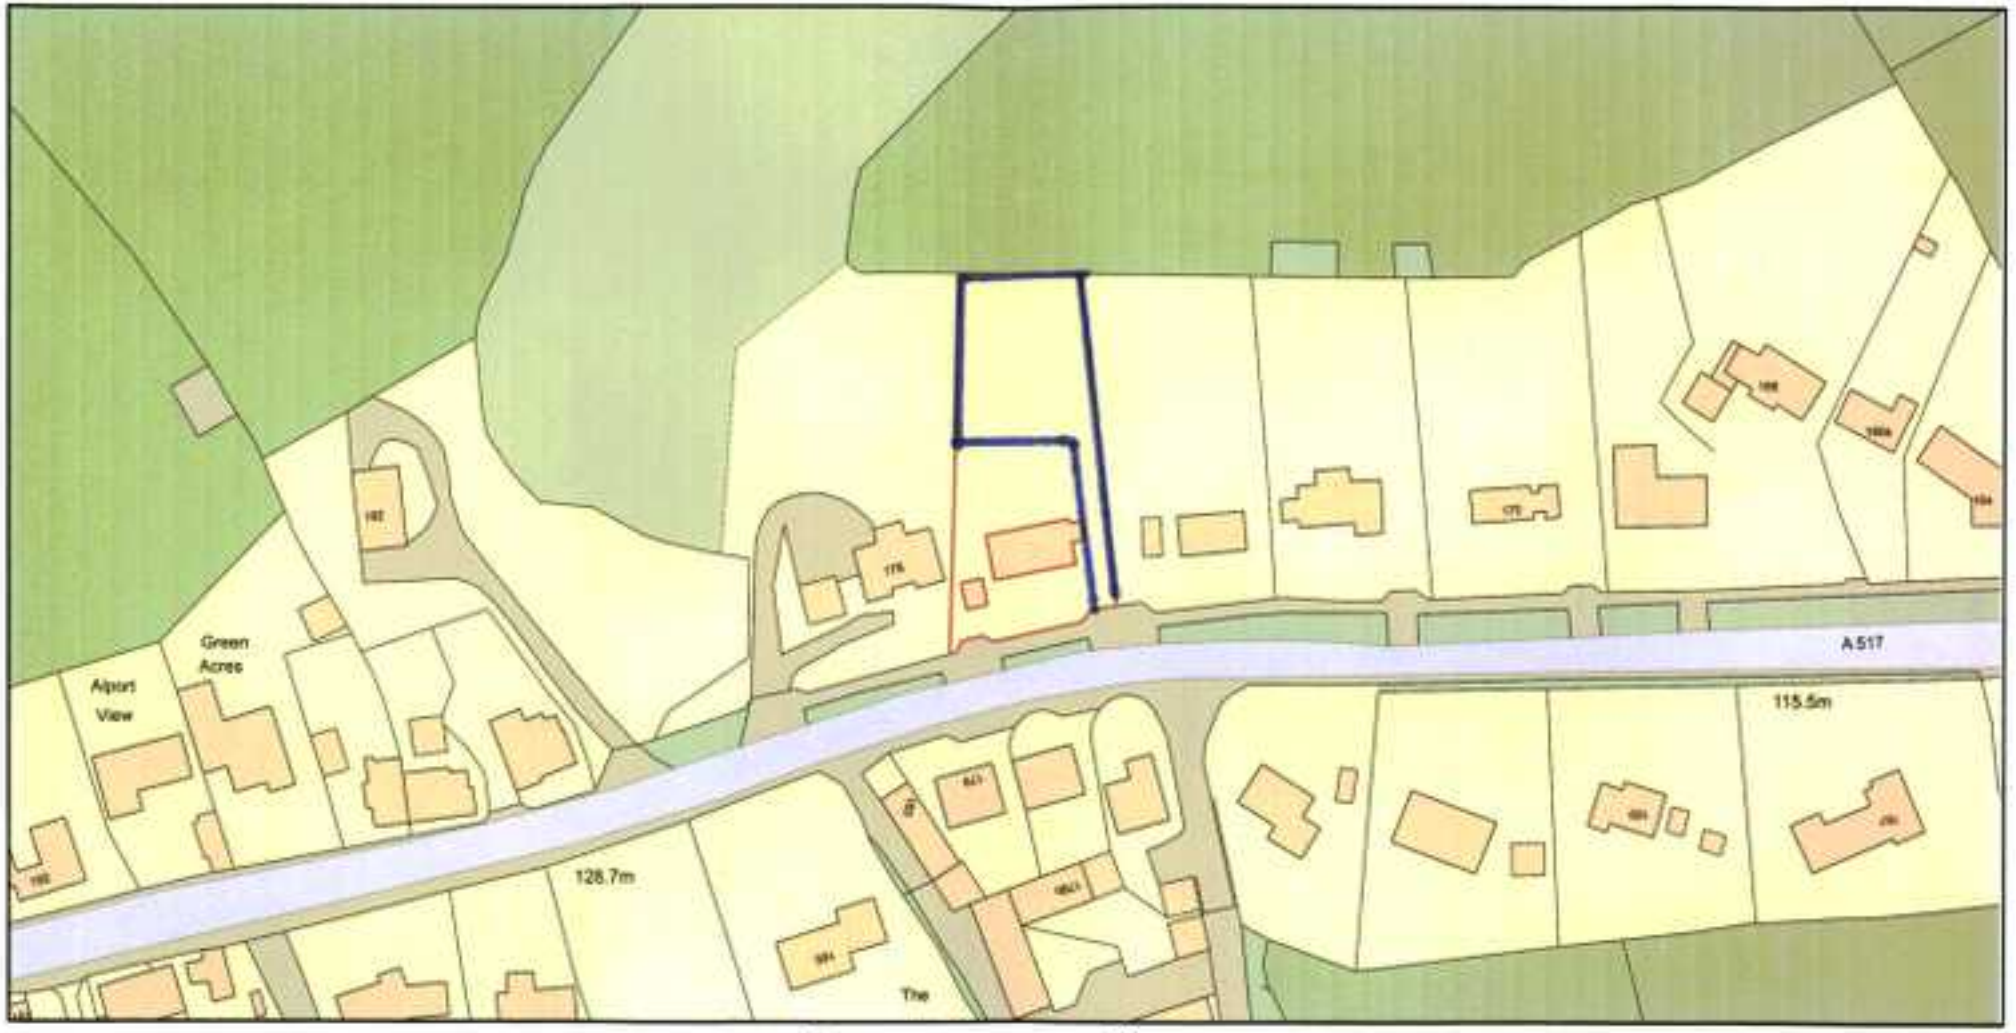

ReQuestaPlan

Plan Produced for: David Maskrey

Date Produced: 19 Sep 2020

Plan Reference Number: TQRQM20263105518895

Scale: 1:1250 @ A4

© Crown copyright and database rights 2019 OS 100042766