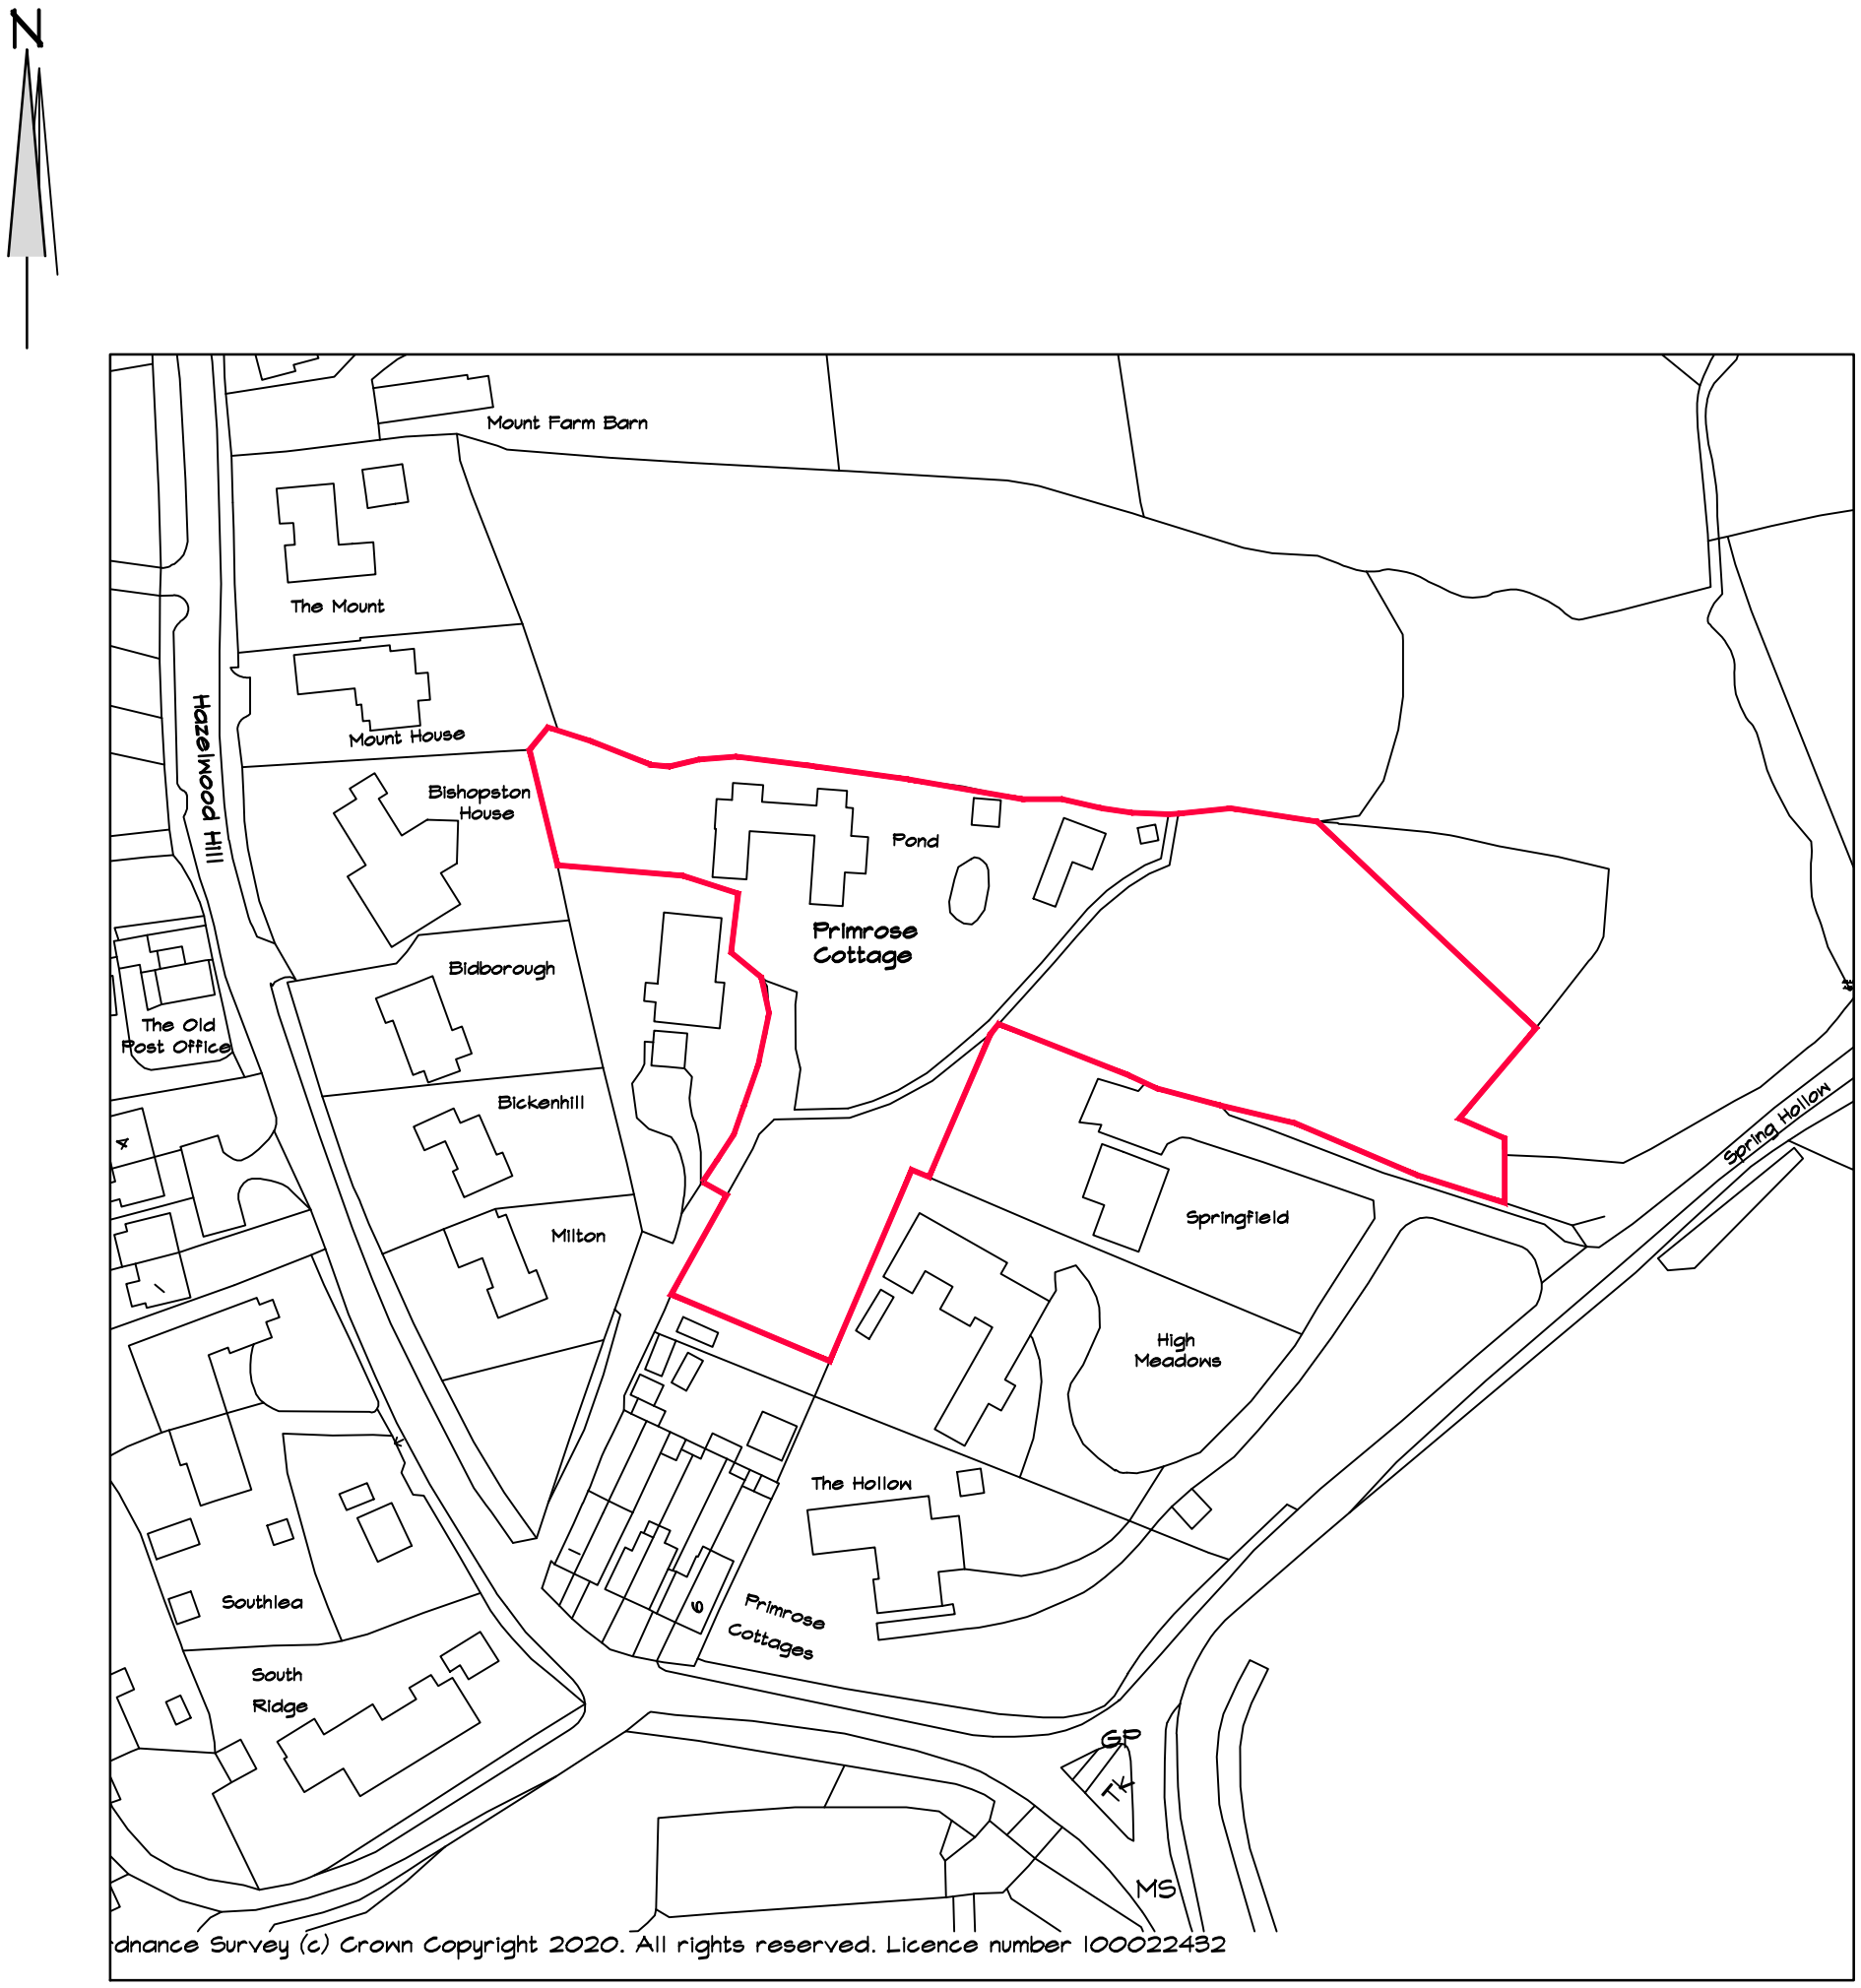

Site Location Plan

1:1250

Address: Primrose Cottage Hazelwood Hill, Hazelwood, Belper	CREATION BUILDING DESIGN	
Client: Mr & Mrs K. Dixon	7, Brackley Drive, Spondon, Derby DE21 7SA Tel: 01332 677959 Mob. 07969 248579 E-mail kevinfitchett7@gmail.com Web www.creationbuildingdesign.co.uk	
Date: September '20		
Drawing Title: Site Location Plan	Scale: 1:1250	Drawing No: 2204SP