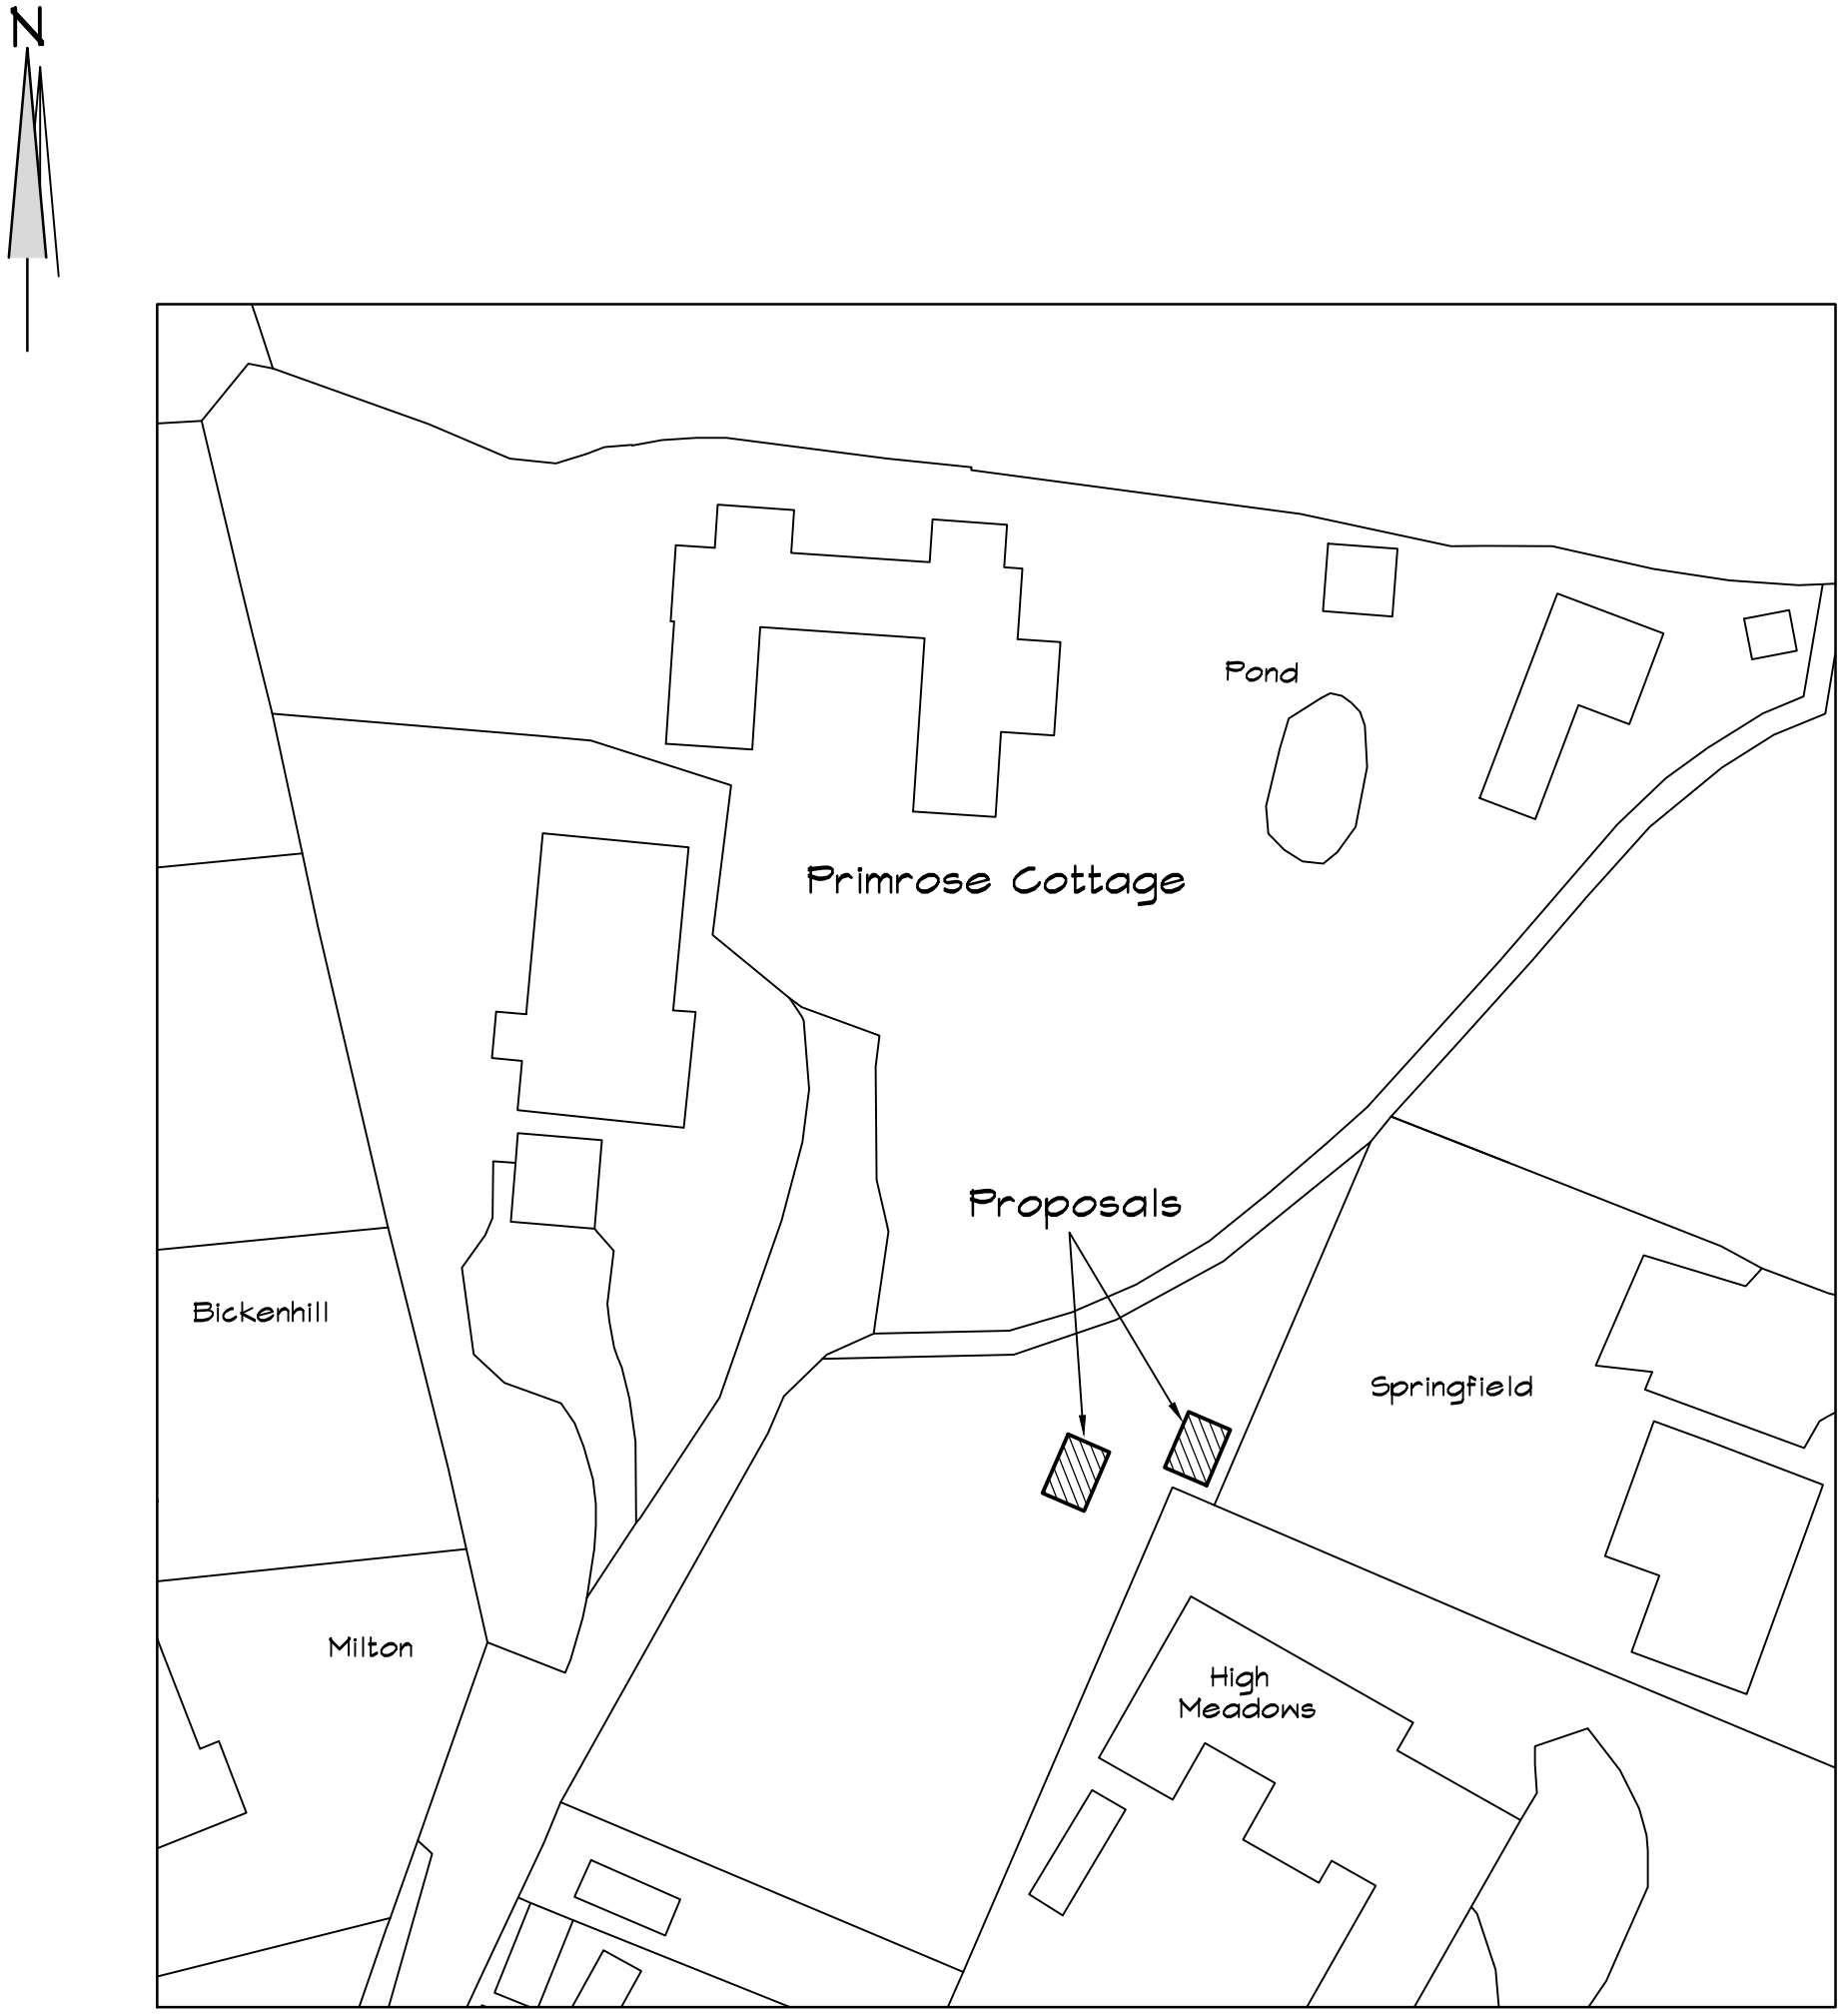


# Block Plan

1:500

| | | |
|---|---|---|
| Address: Primrose Cottage Hazelwood Hill, Hazelwood, Belper | CREATION BUILDING DESIGN | |
| Client: Mr & Mrs K. Dixon | 7, Brackley Drive, Spondon, Derby DE21 7SA<br>Tel: 01332 677959 Mob. 07969 248579<br>E-mail kevinfitchett7@gmail.com<br>Web www.creationbuildingdesign.co.uk | |
| Date: September '20 | | |
| Drawing Title: Block Plan | Scale: 1:500 | Drawing No: 22044BP |