

Proposed Front Elevation
1:100

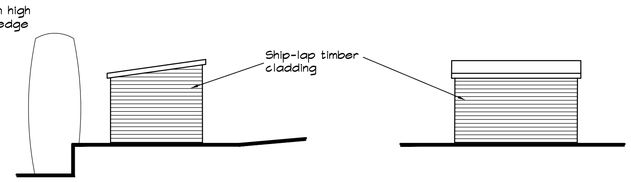

Proposed Side Elevation
1:100

Proposed Rear Elevation
1:100

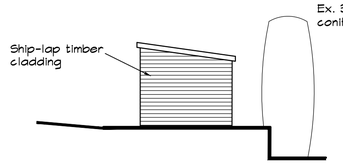

Proposed Side Elevation
1:100

Garden Implement Store

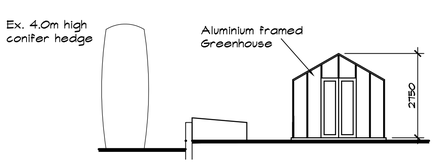

Proposed Front Elevation
1:100

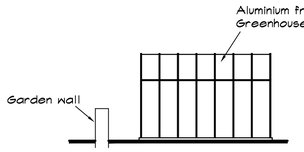

Proposed Side Elevation
1:100

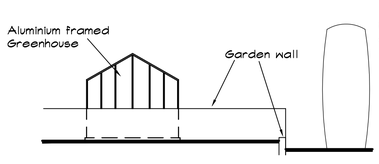

Proposed Rear Elevation
1:100

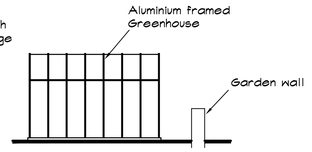

Proposed Side Elevation
1:100

Greenhouse

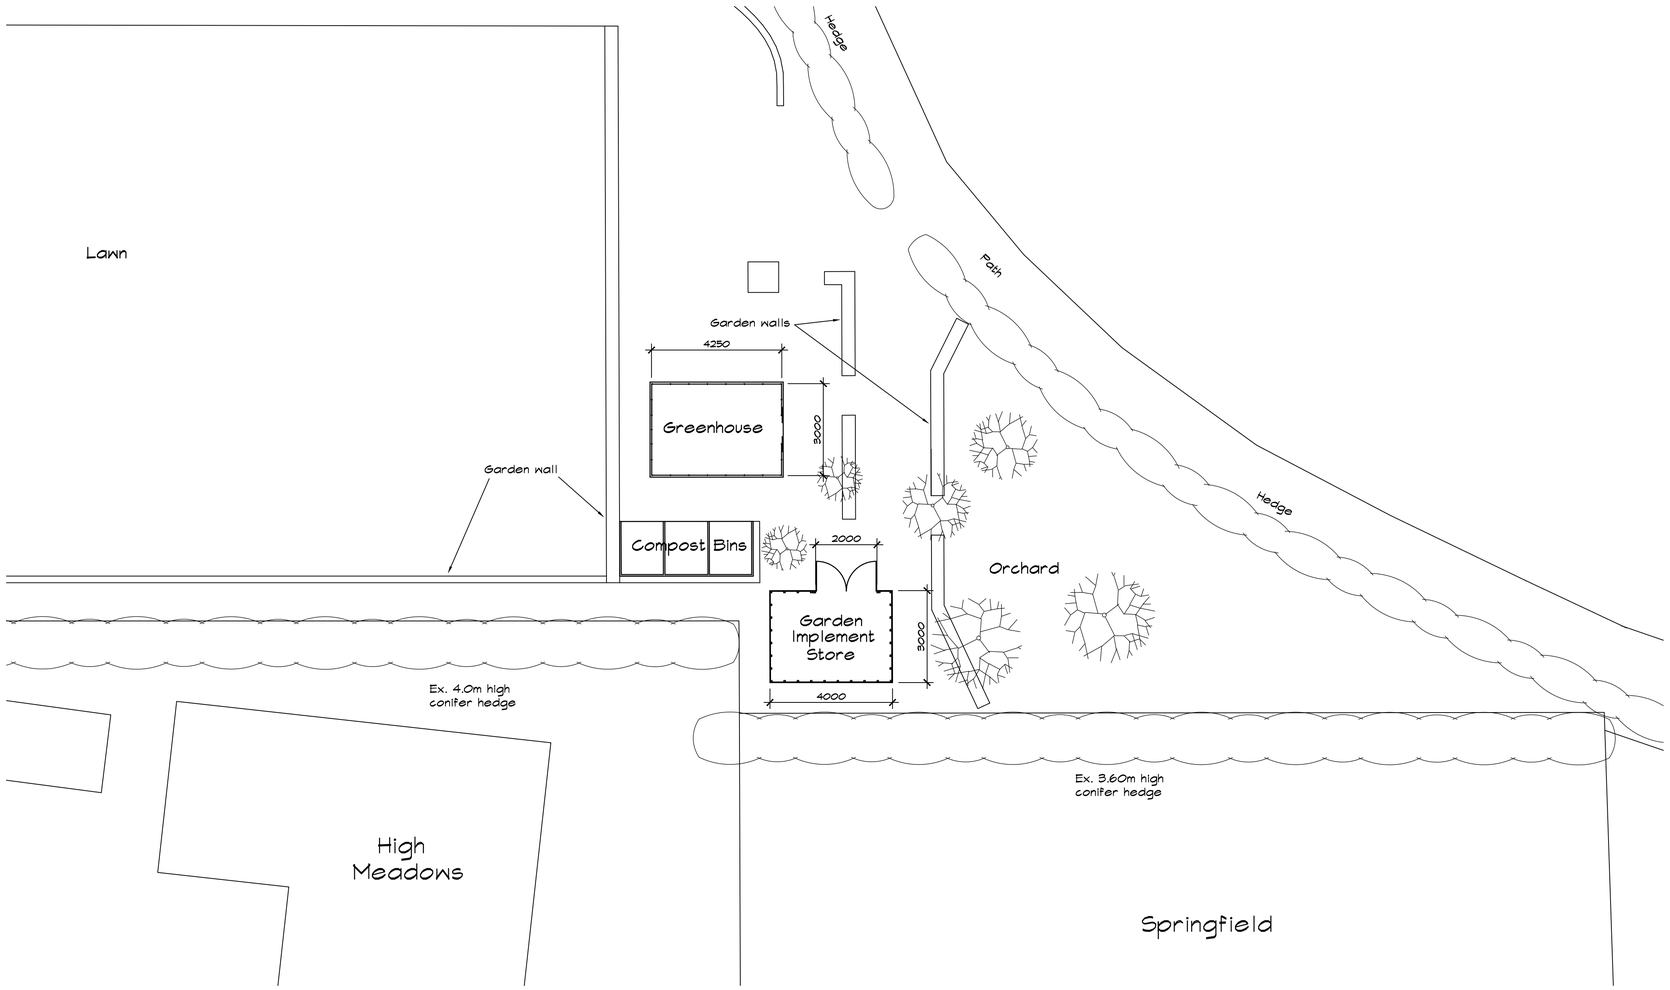

Proposed Layout Plan
1:100

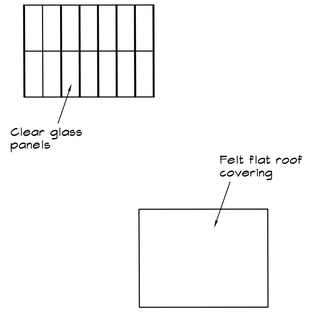

Roof Plan
1:100

NOTES

1. All dimensions to be checked on site by builder prior to commencement.
2. This drawing is Copyright of Creation Building Design and may not be amended or copied, either manually or electronically, without the express written permission of the Copyright owner.
3. This drawing is to be read in conjunction with Drg. No. 22044-1.

Rev A 21.09.20. Amended in accordance with client's information/comments.

Project
Proposed Garden Structures
Primrose Cottage,
Hazelwood Hill, Hazelwood

Client Mr & Mrs K. Dixon Tel. 07495 842541

Scale 1:100

Drg. No. 22044-2A

CREATION BUILDING DESIGN
7, Brackley Drive, Spondon, Derby DE21 7SA
Tel: 01332 677959 Mob. 07969 248579
E-mail kevinfitchett7@gmail.com
Web www.creationbuildingdesign.co.uk