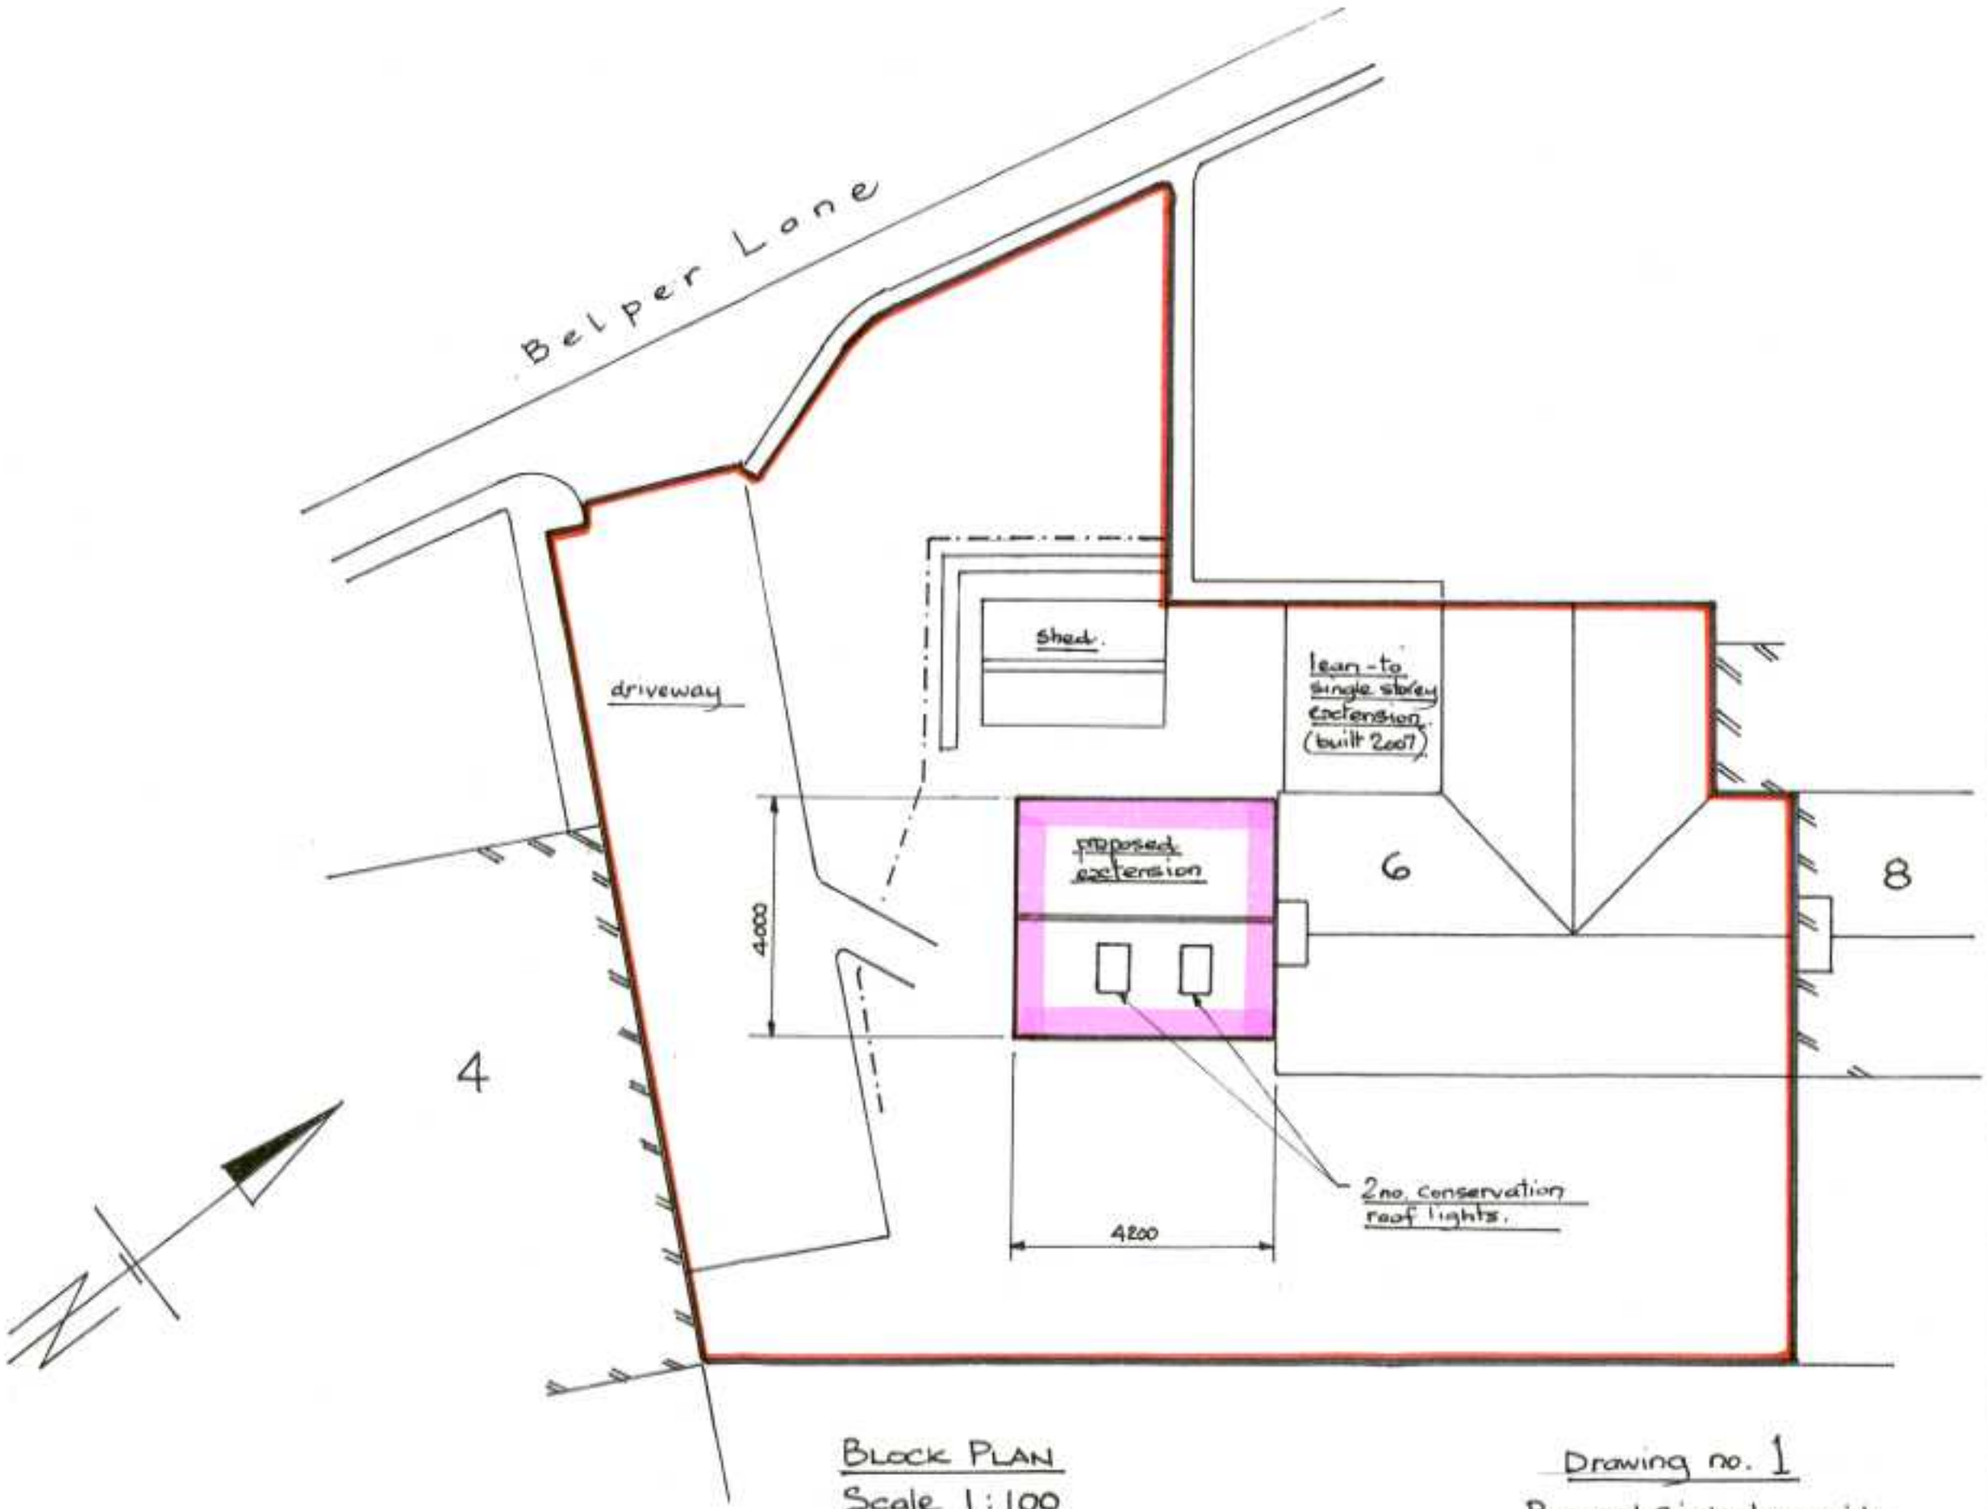

BLOCK PLAN
Scale 1:100.

Drawing no. 1

Proposed single storey side extension at 6, Belper Lane, Belper DE56 2UG.