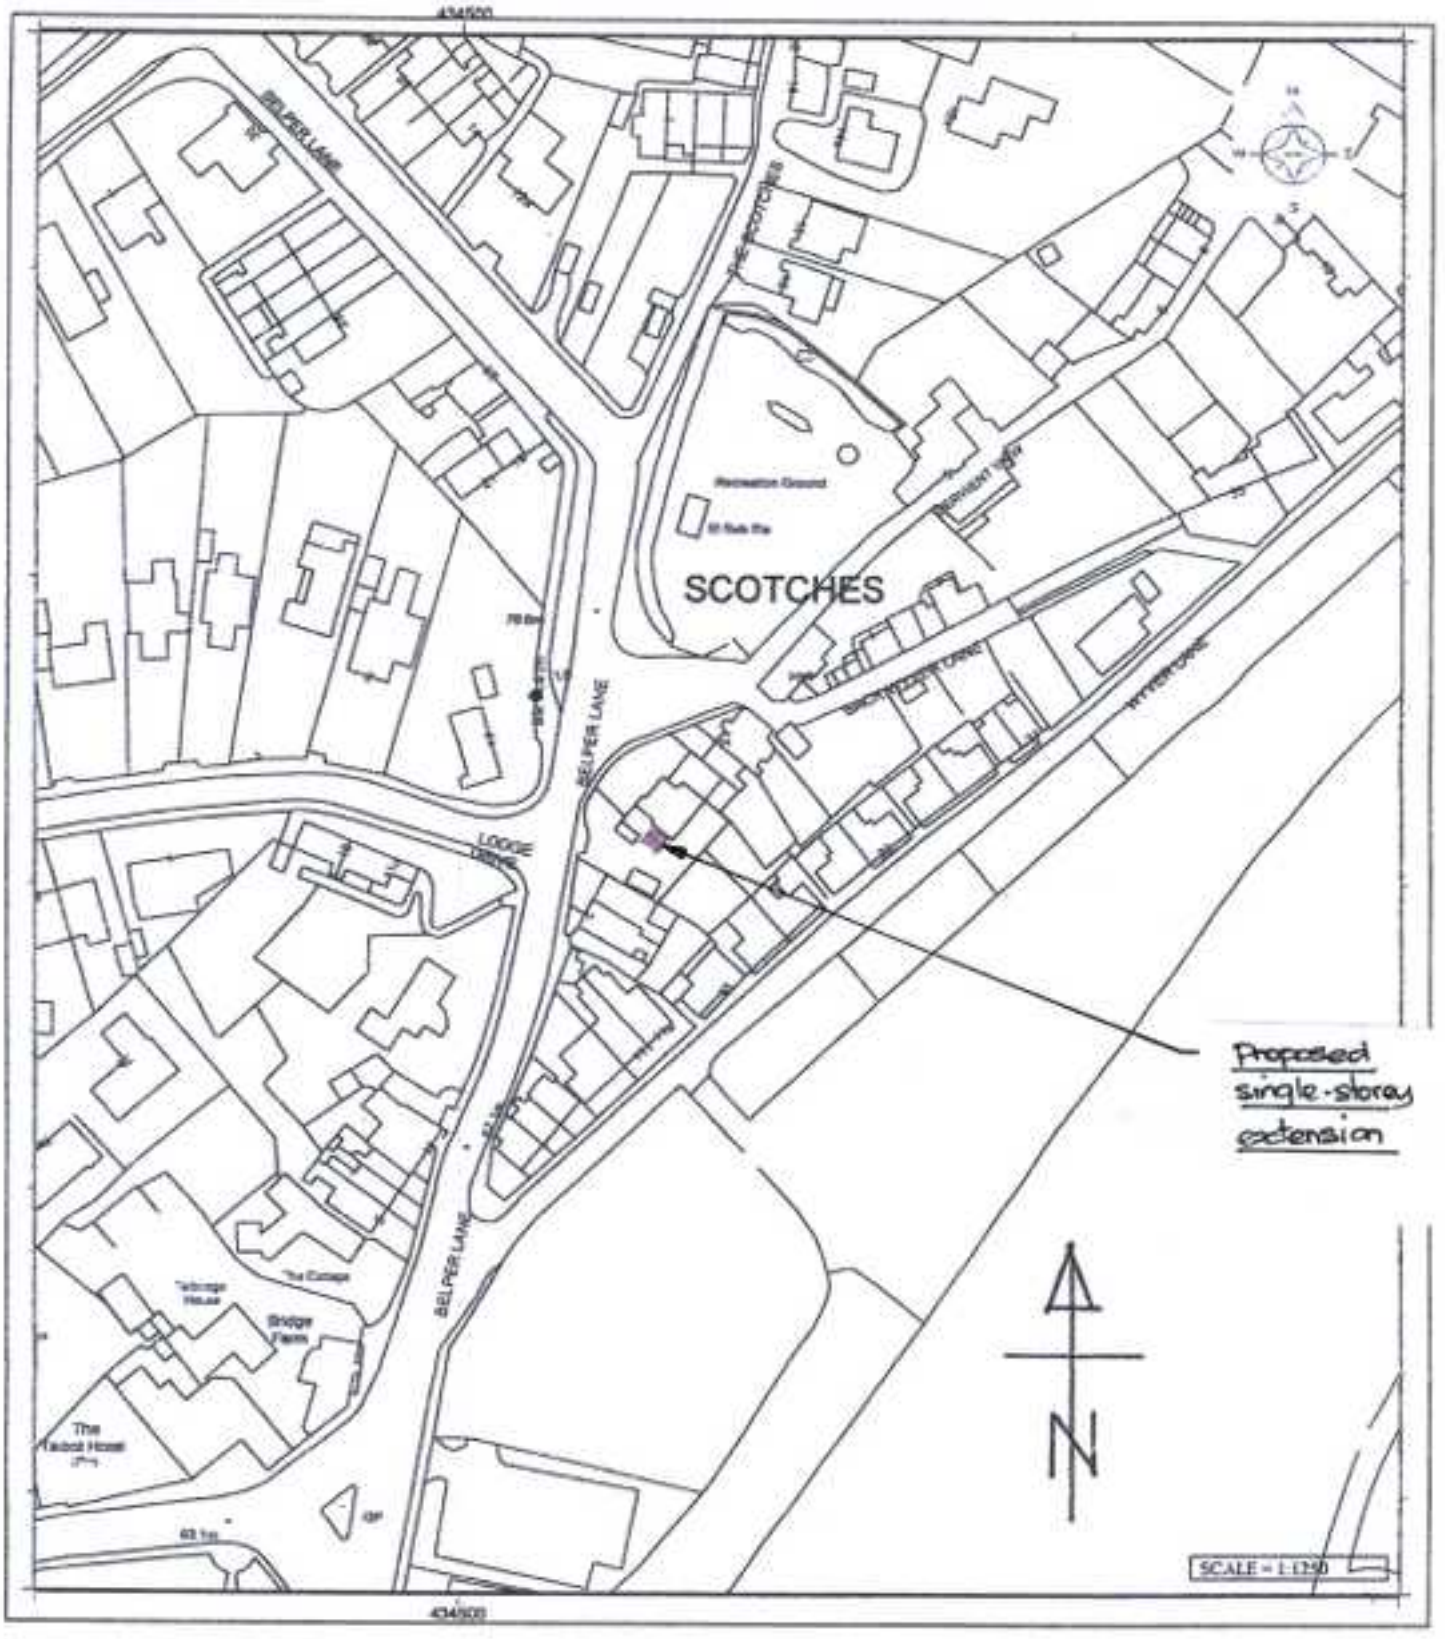

AMBER VALLEY
BOROUGH COUNCIL

For reference purposes only. No further copies may be made.

COPYRIGHT
REPRODUCED FROM THE ORDNANCE SURVEY MAP WITH THE PERMISSION OF THE CONTROLLER OF HER MAJESTY'S STATIONERY OFFICE © CROWN COPYRIGHT 2006. UNAUTHORISED REPRODUCTION INFRINGES CROWN COPYRIGHT AND MAY LEAD TO PROSECUTION OR CIVIL PROCEEDINGS.
Licence No. 100024282

Borough Services Department

LOCATION PLAN.

Drawing No: ~~7 Horizons~~ 4
Revision:
Section: Development Control
Drawn By:
Date: 03/05/2007

KEY

Proposed Single Storey Side Extension at 6 Belper Lane Belper DE56 2UG

Scale 1:1250